STATE HIGHWAY DEPARTMENT OF OHIO

BUREAU OF CONSTRUCTION

SECTION C-1 NAVARRE – BERLIN ROAD

I·C·H·NO·79 PET·2509

HOLMES COUNTY

PAINT TWP. H. H. Palmer Co. Hwy. Supt. JANUARY 1917

Location Plan Portion to be Improved

Scale 1" = 5280 ft.

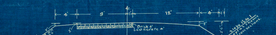

Typical Section Monolithic B-14

Typical Section Semi-Monolithic

Approved H. H. Palmer
County Highway Superintendent.

Approved Wm. Shaw
Chief Highway Engineer.

Approved Walter G. Smith
Division Engineer.

Approved Wm. Shaw
State Highway Commissioner.

Scale of Drawing .....1" = 100'
Scale of Profile Vert. 1" = 10'
Hor. 1" = 100'

We the Commissioners of Holmes County hereby approve this plan and certify that the new road is available for the construction of the State Highway.

Signed H. H. Palmer
Walter Woodward
Walter Woodward
County Commissioners

SEC. C-1 NAVARRE-BERLIN ROAD.
I.C.H. No 79 PET. 2509.
PAINT TOWNSHIP.
HOLMES COUNTY, O.

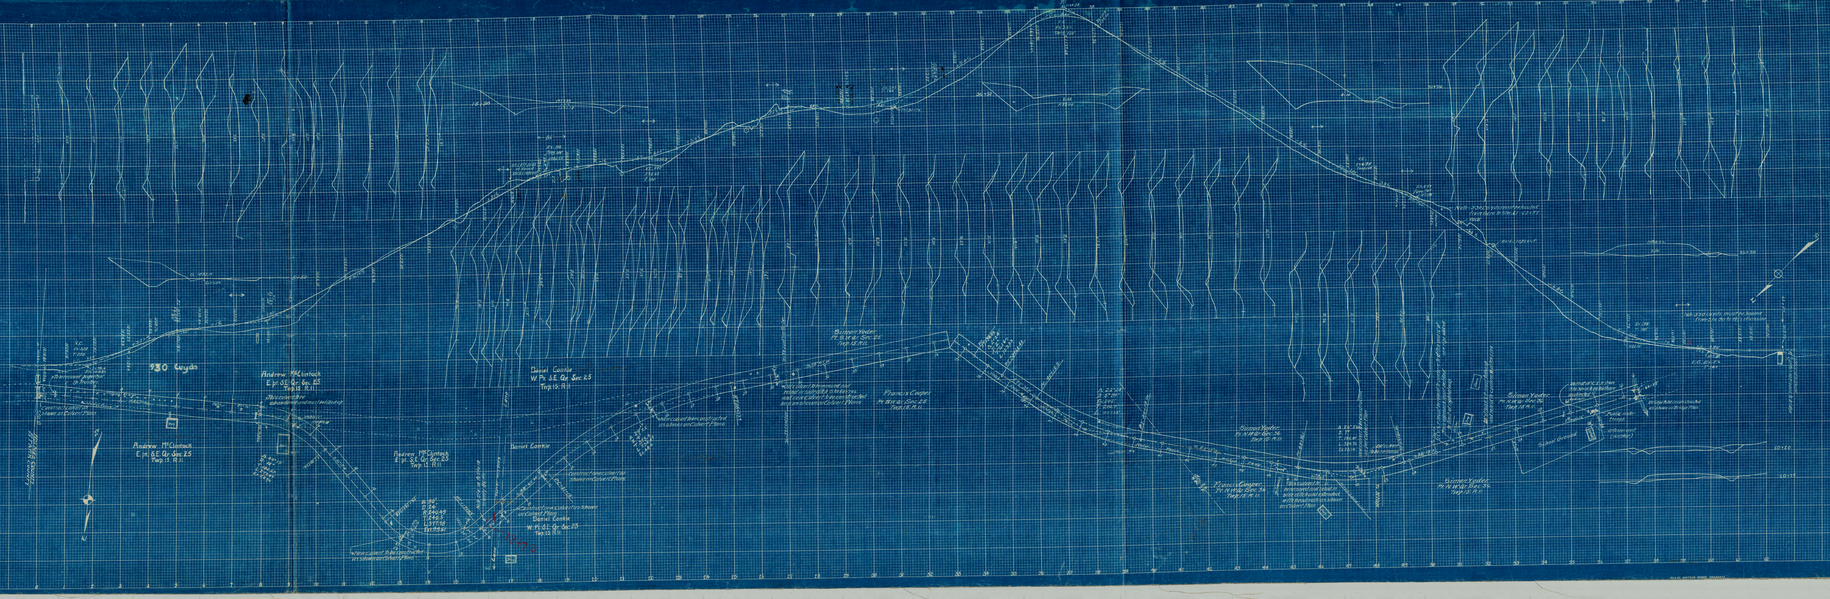

SEC. C-1 NAVARRE-BERLIN ROAD.
I.C.H. No 79 PET. 2509.
PAINT TOWNSHIP.
HOLMES COUNTY, O.