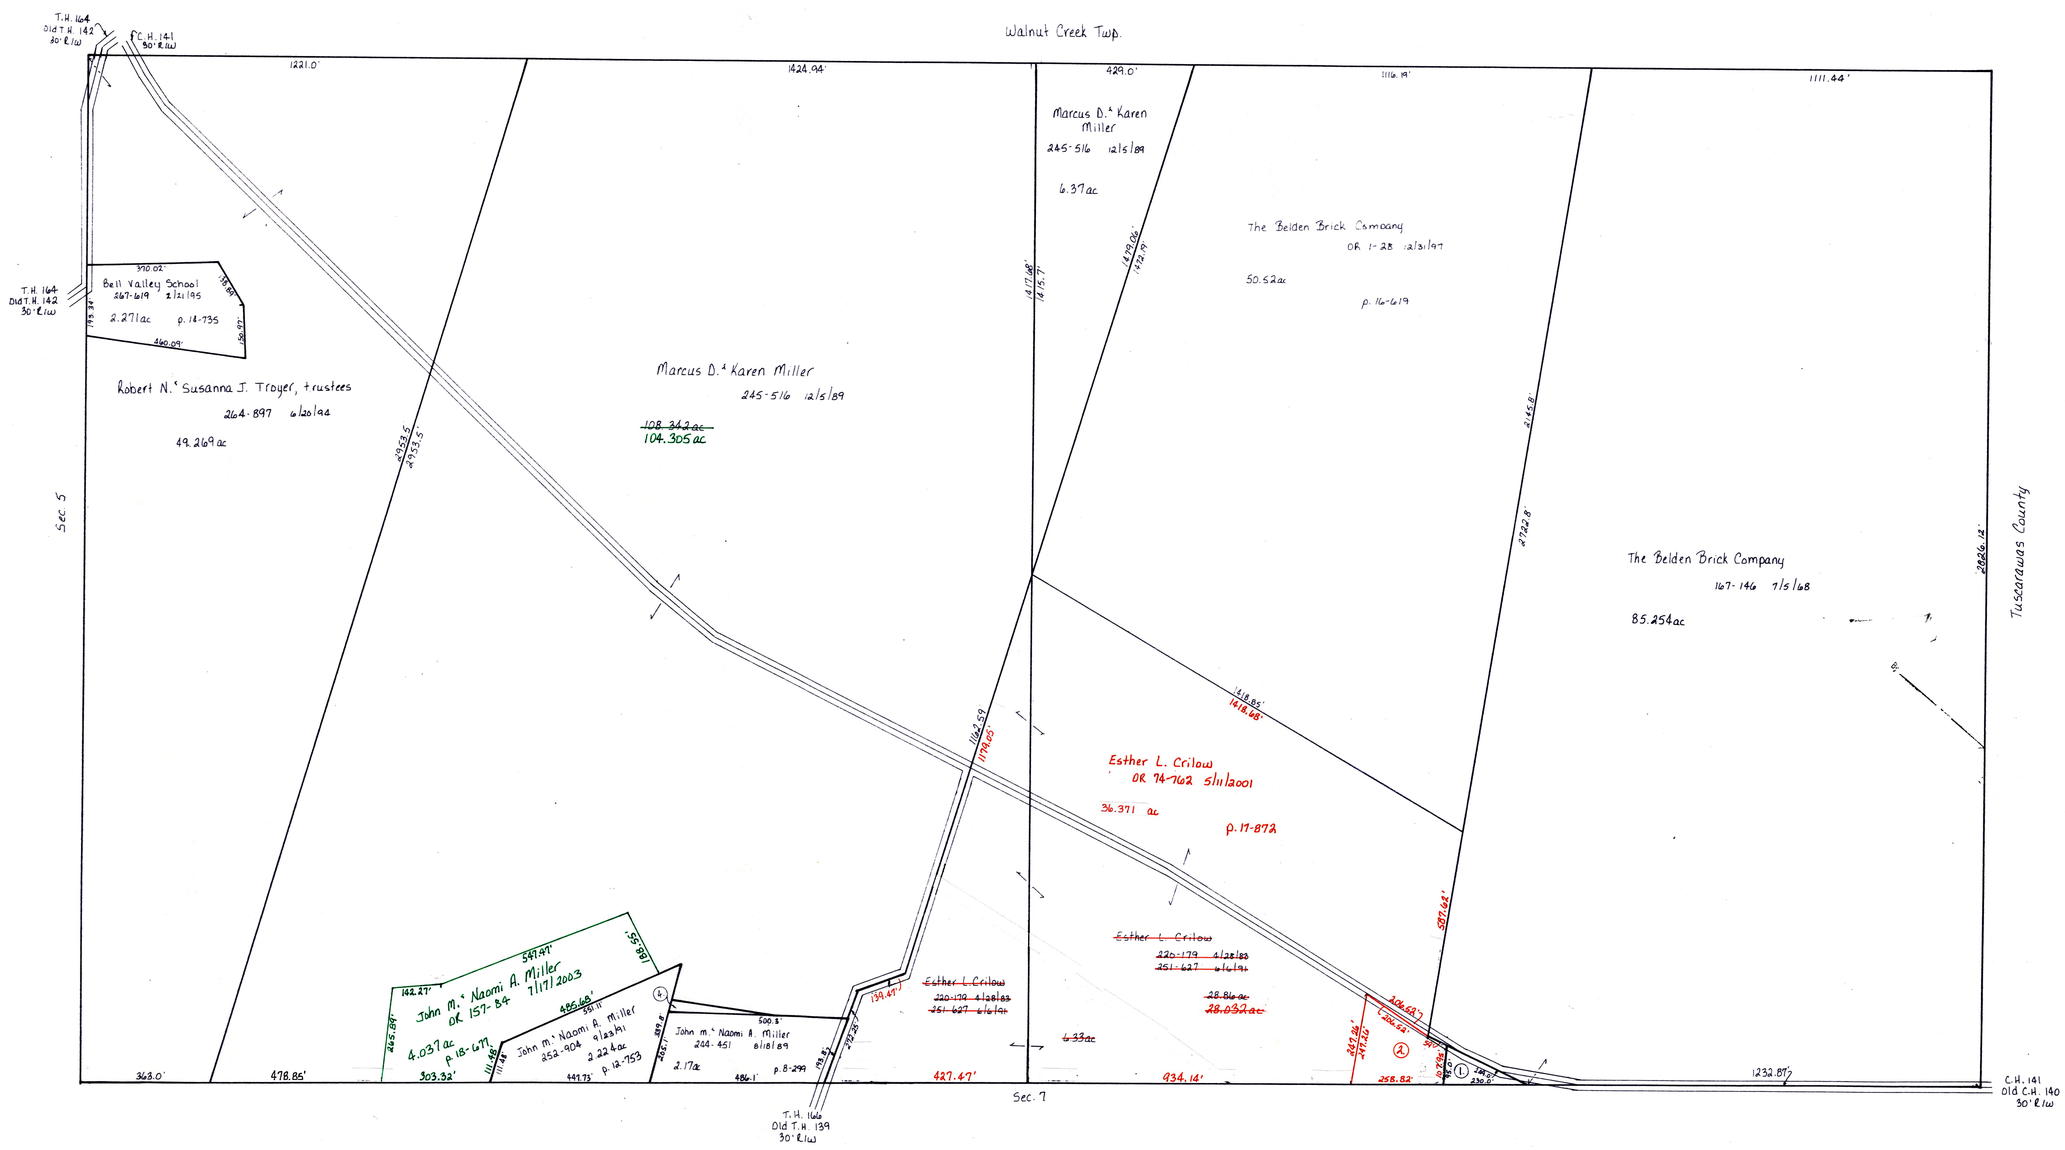

C-35	1	SE	TROYER	ROBERT A. AND RUBY ELLEN	OR.0049-424 3/28/2000		.25
C-35	2	SE	BROOKS	FORREST E. JR. AND KAREN A.	OR.0071-647 4/9/2001	17-843	1.0
C-35	3						
C-35	4	SW	MILLER	JOHN M. AND NAOMI	267-405 1/25/1995	14-713	.094

T-8, R-4, Sec. 4
Clark Township
Holmes County, Ohio scale: 1" = 200'

LET IT BE KNOWN, THIS MAP HAS BEEN PREPARED AS A REFERENCE GUIDE TO PROPERTY OWNERSHIP. WE BELIEVE THIS INFORMATION TO BE CORRECT AND CURRENT, HOWEVER, IT IS NOT INTENDED FOR ANY LEGAL USE, WHETHER IT BE IN SALES, TRANSFERS, TRADES, LEASES OF ANY TYPE, ETC., AND DO NOT ACCEPT RESPONSIBILITY FOR ERRORS OF ANY NATURE OR OMISSIONS CONTAINED HEREIN.

C-35