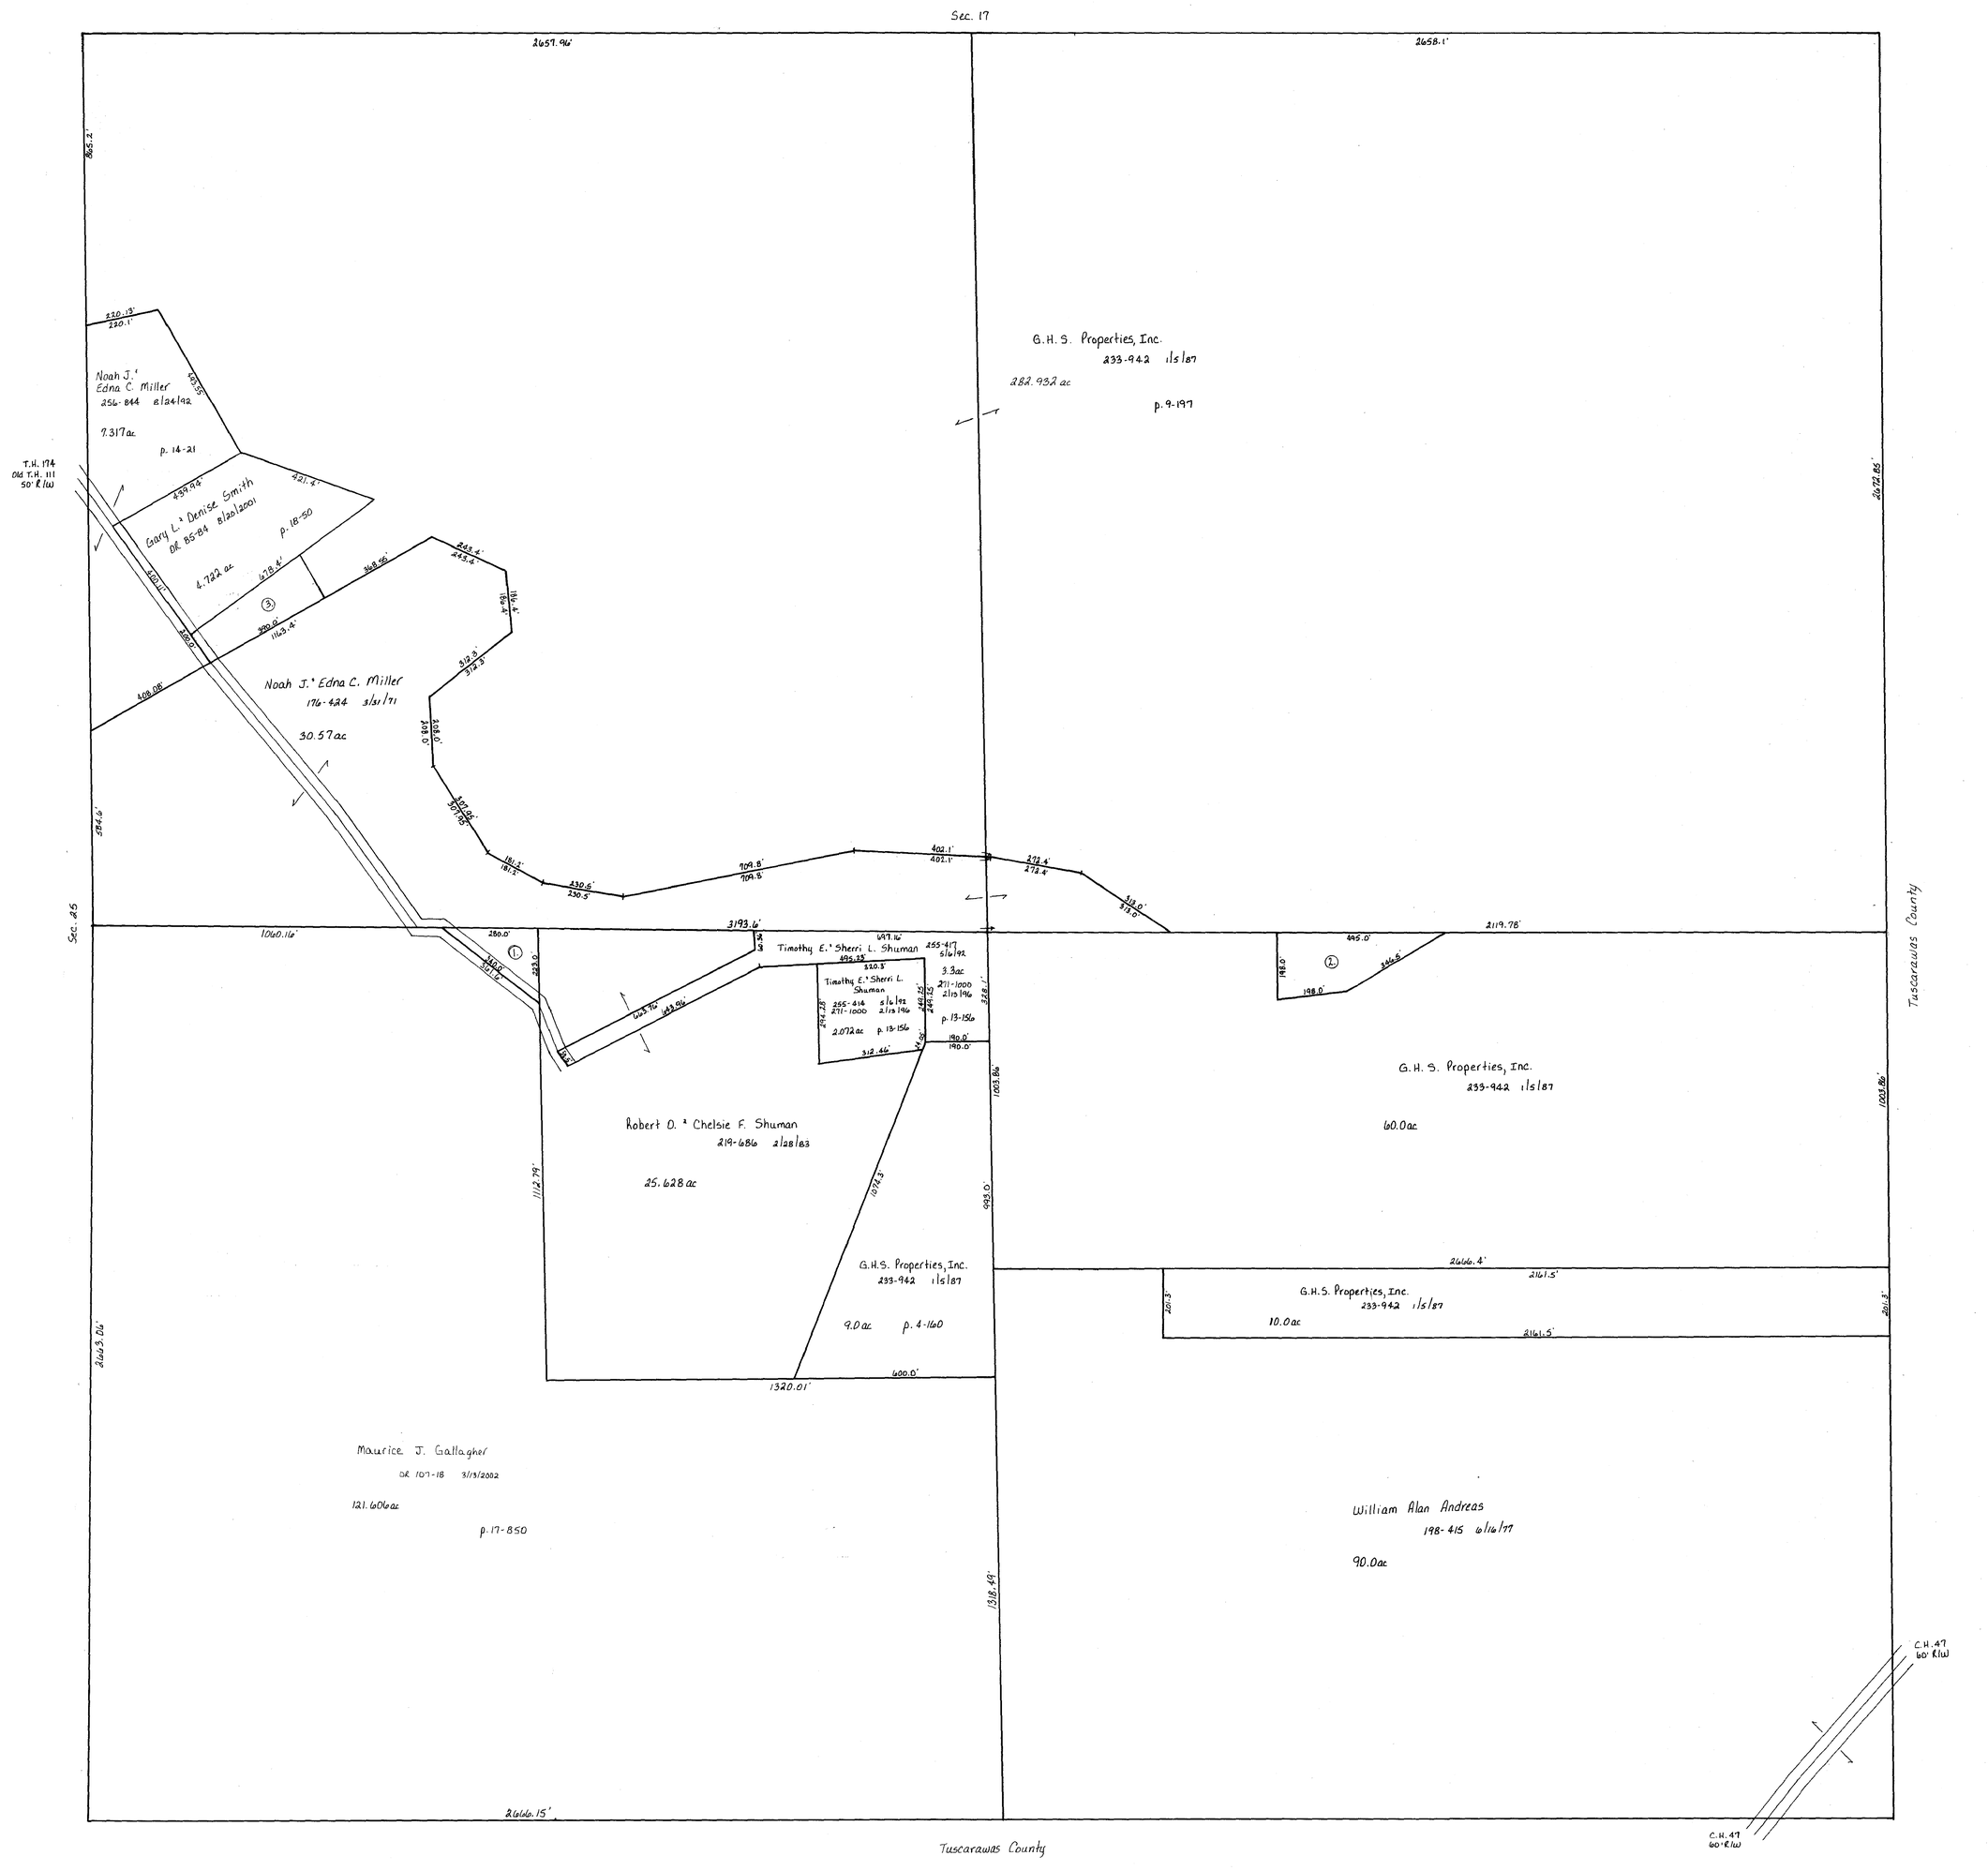

① TICE DANIEL J. JR. AND CINDY A.
235-332 5/29/1987
0.72 ac

② G.H.S. PROPERTIES, INC.
233-942 1/5/1987
1.45 ac p.9-197

③ G.H.S. PROPERTIES
265-556 8/16/1994
1.126 ac p.12-684

Updated: 1/1/2004

T-8, R-4, Sec. 24
Clark Township
Holmes County, Ohio scale: 1"=200'

LET IT BE KNOWN, THIS MAP HAS BEEN PREPARE
AS A REFERENCE GUIDE TO PROPERTY OWNERSHI
WE BELIEVE THIS INFORMATION TO BE CORREC
AND CURRENT, HOWEVER, IT IS NOT INTENDE
FOR ANY LEGAL USE, WHETHER IT BE IN SALE
TRANSFERS, TRADES, LEASES OF ANY TYPE, ET
AND DO NOT ACCEPT RESPONSIBILITY FOR ERRO
OF ANY NATURE OR OMISSIONS CONTAINED HERE

C-31