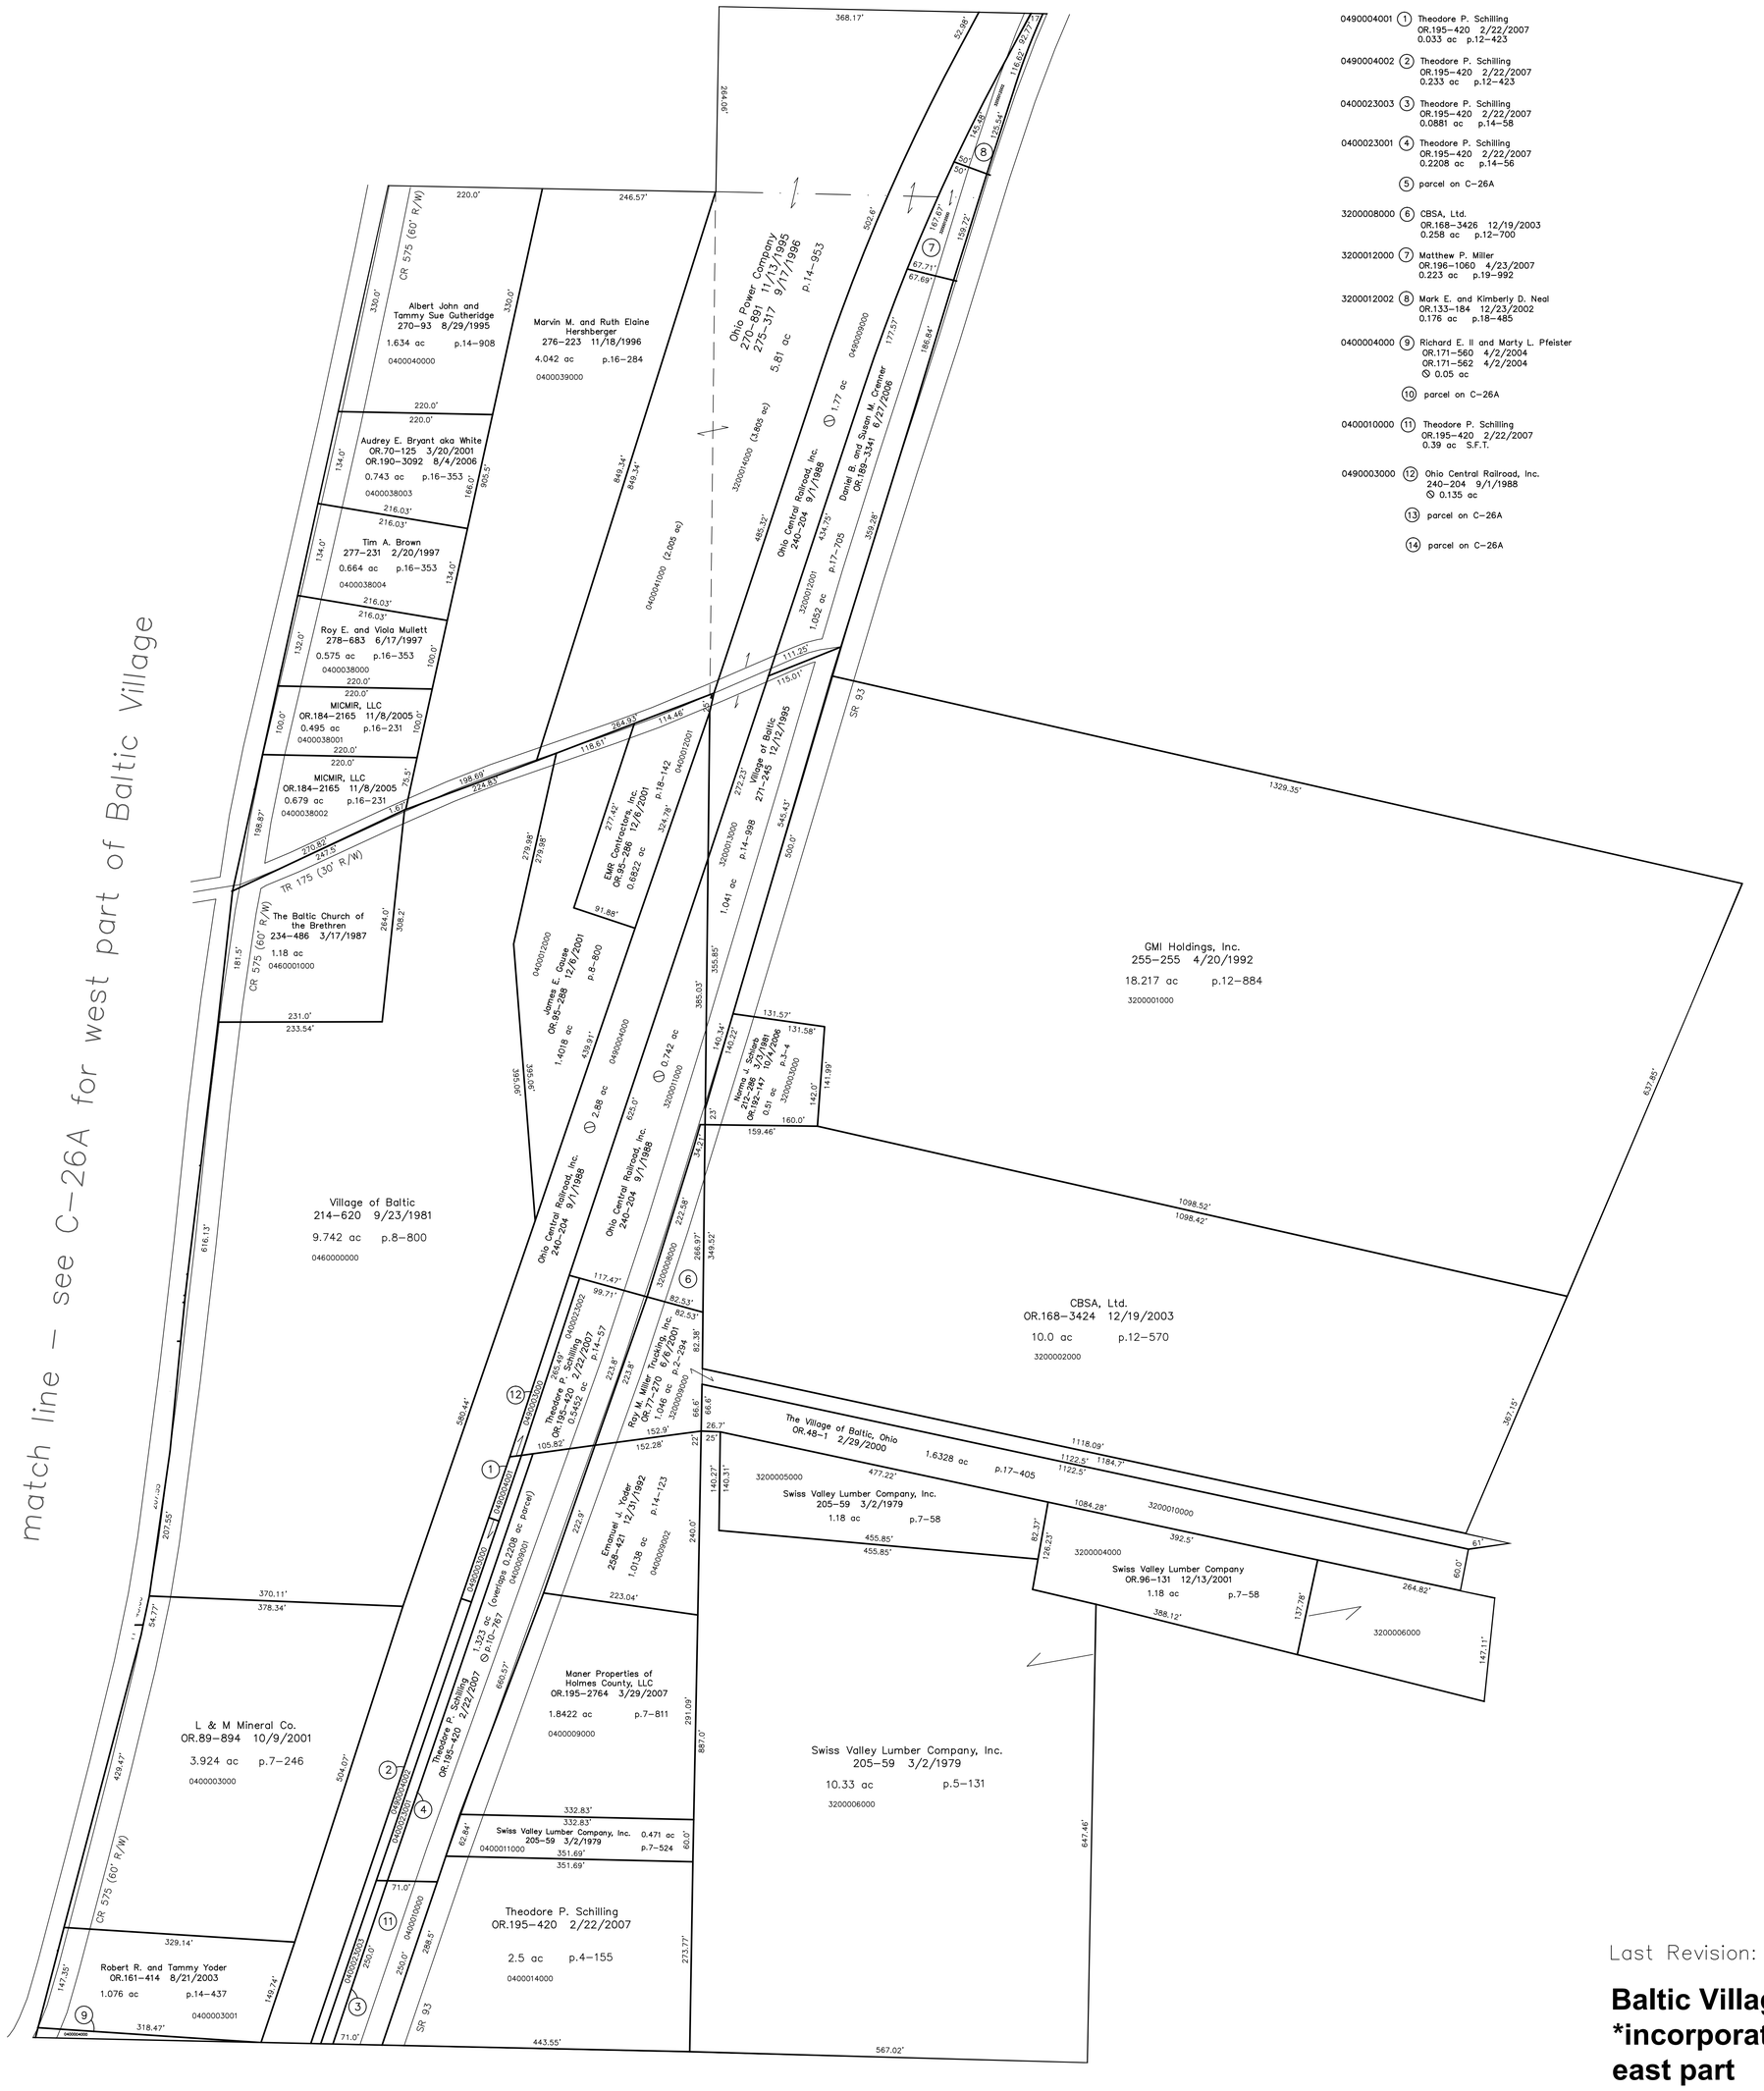

0490004001 (1) Theodore P. Schilling
OR.195–420 2/22/2007
0.033 ac p.12–423

0490004002 (2) Theodore P. Schilling
OR.195–420 2/22/2007
0.233 ac p.12–423

0400023003 (3) Theodore P. Schilling
OR.195–420 2/22/2007
0.0881 ac p.14–58

0400023001 (4) Theodore P. Schilling
OR.195–420 2/22/2007
0.2208 ac p.14–56

(5) parcel on C–26A

3200008000 (6) CBSA, Ltd.
OR.168–3426 12/19/2003
0.258 ac p.12–700

3200012000 (7) Matthew P. Miller
OR.196–1060 4/23/2007
0.223 ac p.19–992

3200012002 (8) Mark E. and Kimberly D. Neal
OR.133–184 12/23/2002
0.176 ac p.18–485

0400004000 (9) Richard E. II and Marty L. Pfeister
OR.171–560 4/2/2004
OR.171–562 4/2/2004
⊘ 0.05 ac

(10) parcel on C–26A

0400010000 (11) Theodore P. Schilling
OR.195–420 2/22/2007
0.39 ac S.F.T.

0490003000 (12) Ohio Central Railroad, Inc.
240–204 9/1/1988
⊘ 0.135 ac

(13) parcel on C–26A

(14) parcel on C–26A

LET IT BE KNOWN, THIS MAP HAS BEEN PREPARED AS A REFERENCE GUIDE TO PROPERTY OWNERSHIP. WE BELIEVE THIS INFORMATION TO BE CORRECT AND CURRENT, HOWEVER IT IS NOT INTENDED FOR ANY LEGAL USE, WHETHER IT BE IN SALES, TRANSFERS, TRADES, LEASES OF ANY TYPE, ETC., AND DO NOT ACCEPT RESPONSIBILITY FOR ERRORS OF ANY NATURE OR OMISSIONS CONTAINED HEREIN.

⊘ new survey required for next transfer

Last Revision: 4/23/2007

Baltic Village
incorporated
east part
T-8, R-4, Sec.25
Clark Twp.
Holmes County, Ohio

C-26B