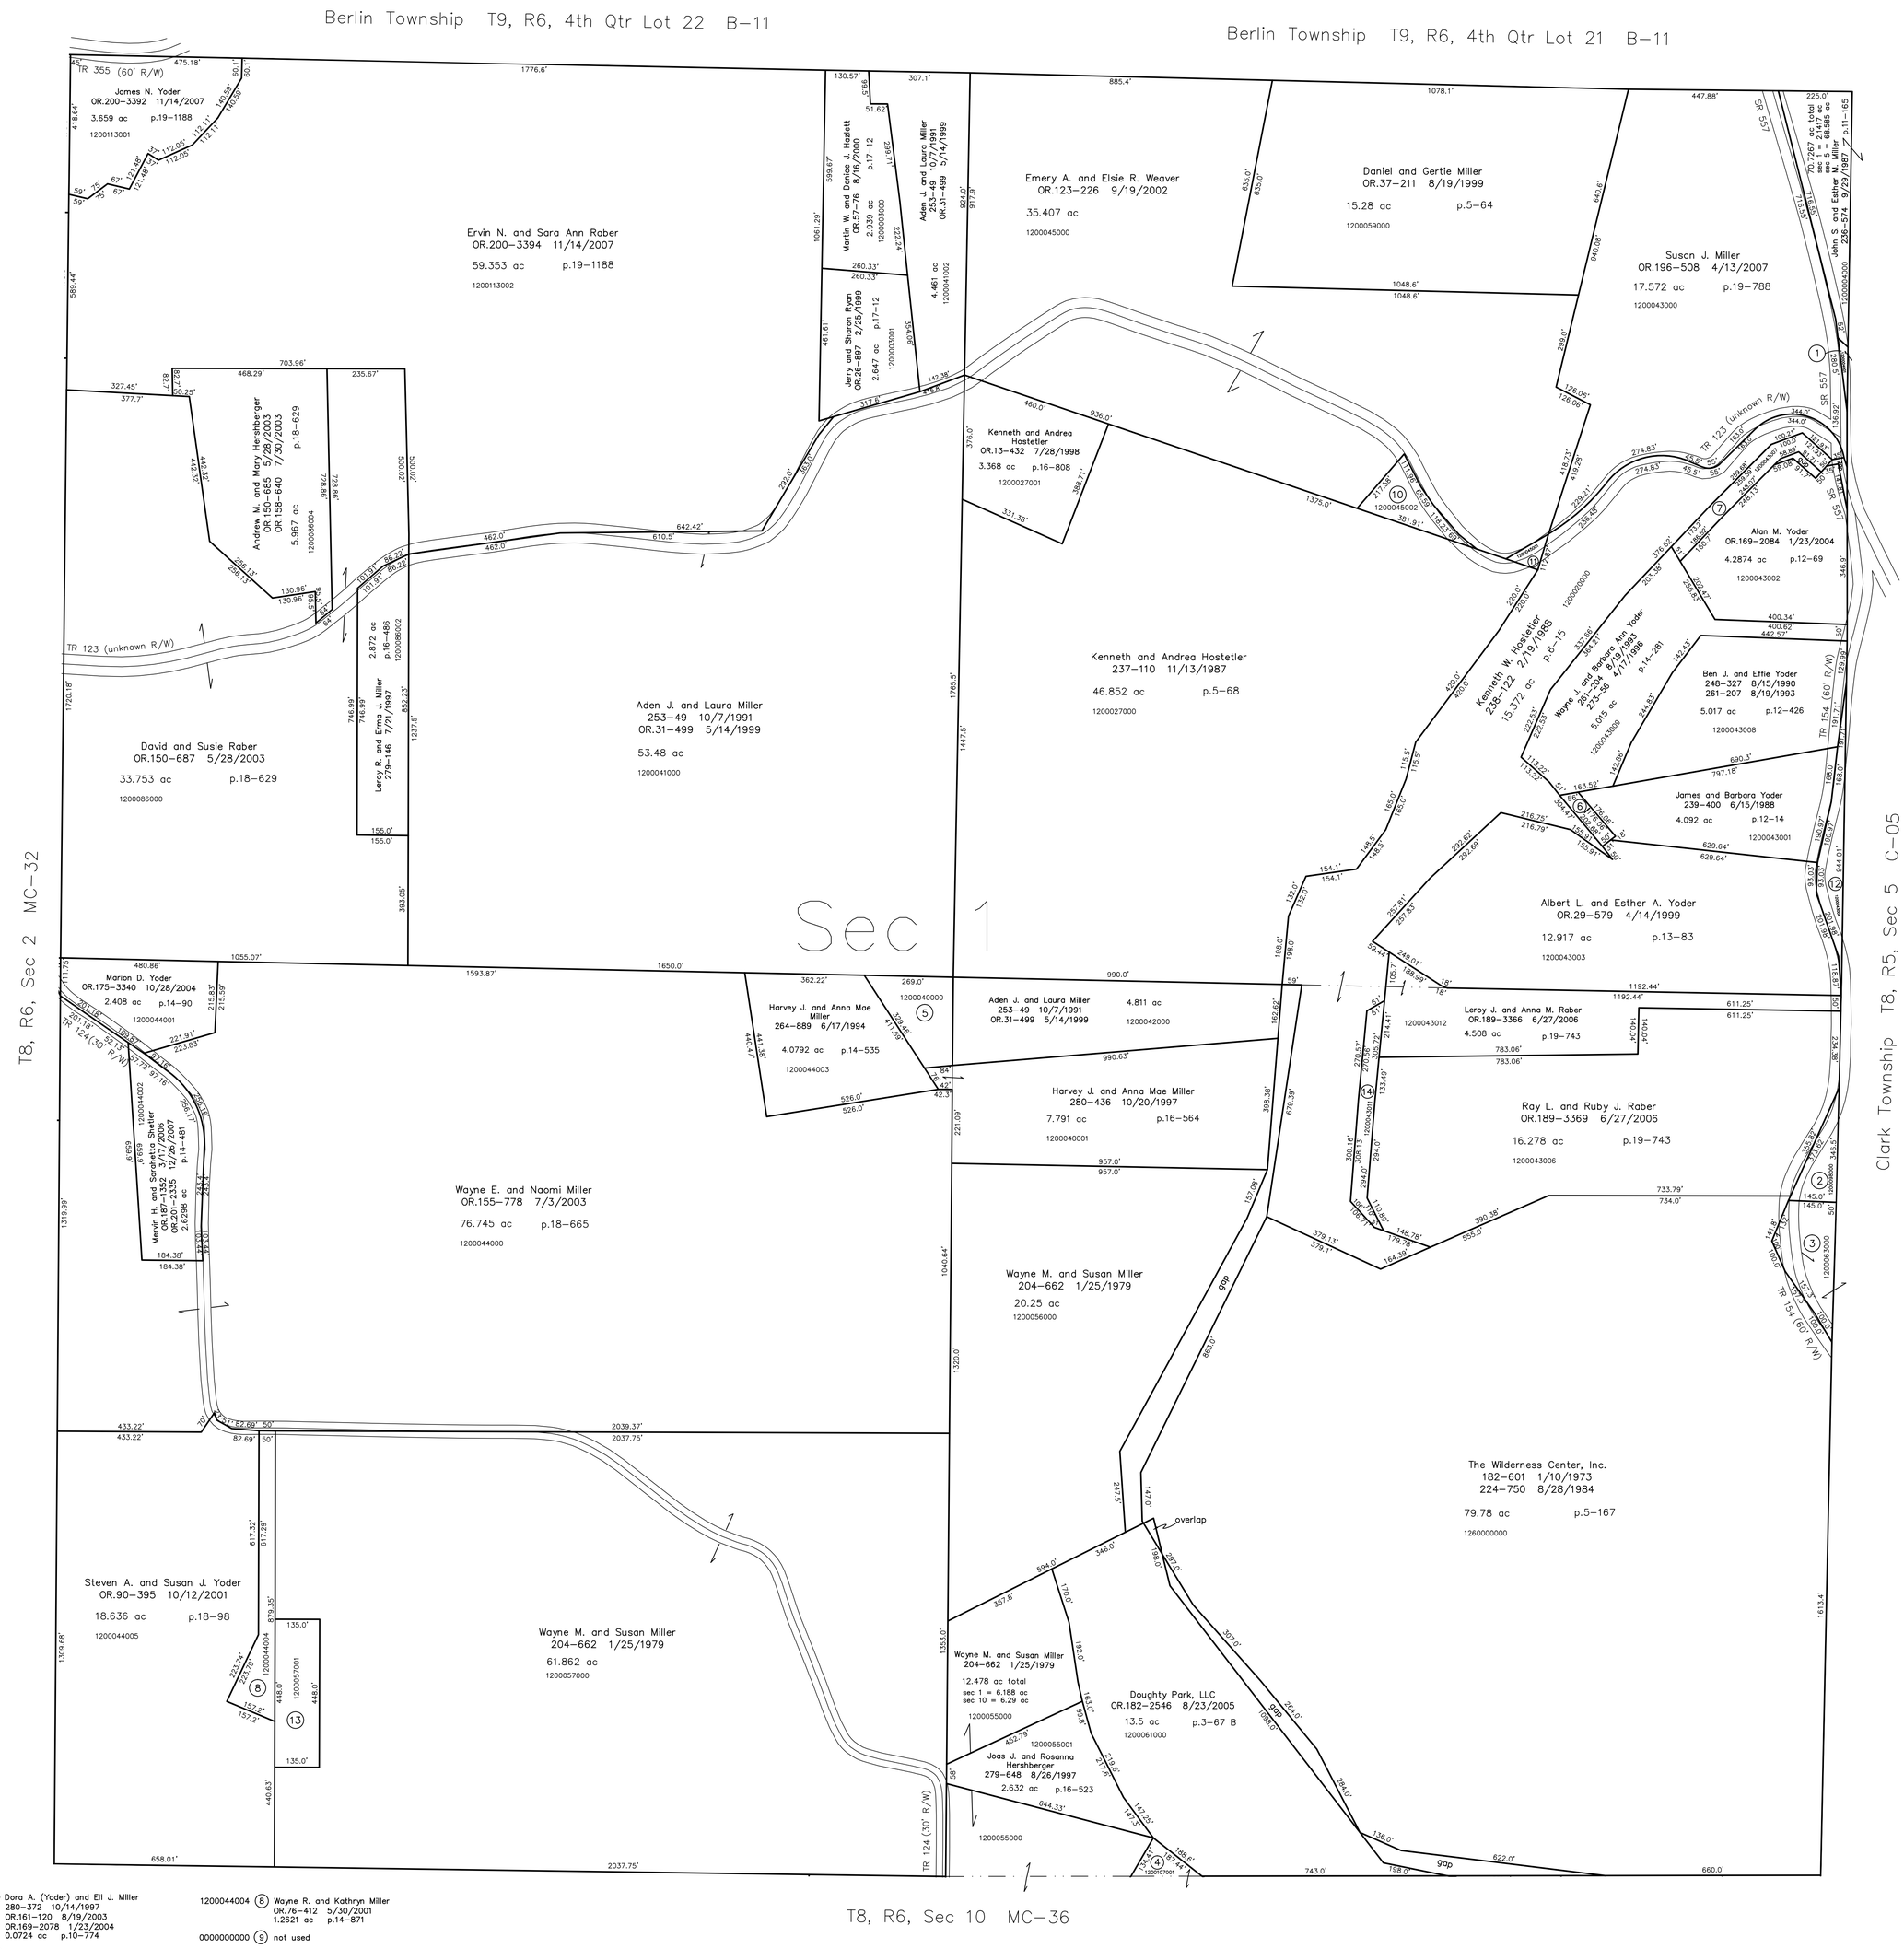

1200004001 (1) Dora A. (Yoder) and Eli J. Miller
280-372 10/14/1997
OR.161-120 8/19/2003
OR.169-2078 1/23/2004
0.0724 ac p.10-774

1200098000 (2) Gary L. Schlabach
262-48 10/27/1993
OR.114-648 6/6/2002
0.577 ac p.14-339

1200063000 (3) John A. and Fannie Mae Miller
OR.46-599 2/2/2000
1.174 ac p.17-375

1200107001 (4) Richard A. and C. Penny Barker
274-993 8/28/1996
0.286 ac p.16-208

1200040000 (5) Aden J. and Laura Miller
253-49 10/7/1991
OR.31-499 5/14/1999
0.898 ac

1200043005 (6) James and Barbara Yoder
247-156 5/10/1990
0.217 ac p.12-426

1200043007 (7) Alan M. Yoder
OR.169-2084 1/23/2004
0.712 ac p.12-472

1200044004 (8) Wayne R. and Kathryn Miller
OR.76-412 5/30/2001
1.2621 ac p.14-871

0000000000 (9) not used

1200045002 (10) Kenneth and Andrea Hostetler
OR.160-704 8/13/2003
0.761 ac p.18-703

1200045001 (11) Kenneth and Andrea Hostetler
OR.160-704 8/13/2003
0.132 ac p.18-703

1200043004 (12) John S. and Esther M. Miller
244-932 10/10/1989
0.819 ac p.12-313

1200057001 (13) Wayne R. and Kathryn Miller
OR.76-412 5/30/2001
1.388 ac p.17-185

1200043011 (14) Kenneth W. Hostetler
OR.186-2206 2/9/2006
0.758 ac p.19-625

0' 200' 400' 600'
1" = 200'

LET IT BE KNOWN, THIS MAP HAS BEEN PREPARED AS A REFERENCE GUIDE TO PROPERTY OWNERSHIP. WE BELIEVE THIS INFORMATION TO BE CORRECT AND CURRENT, HOWEVER IT IS NOT INTENDED FOR ANY LEGAL USE, WHETHER IT BE IN SALES, TRANSFERS, TRADES, LEASES OF ANY TYPE, ETC., AND DO NOT ACCEPT RESPONSIBILITY FOR ERRORS OF ANY NATURE OR OMISSIONS CONTAINED HEREIN.

⊘ new survey required for next transfer

Last Revision: 12/26/2007

T-8, R-6, Sec.1
Mechanic Twp.
Holmes County, Ohio

MC-37