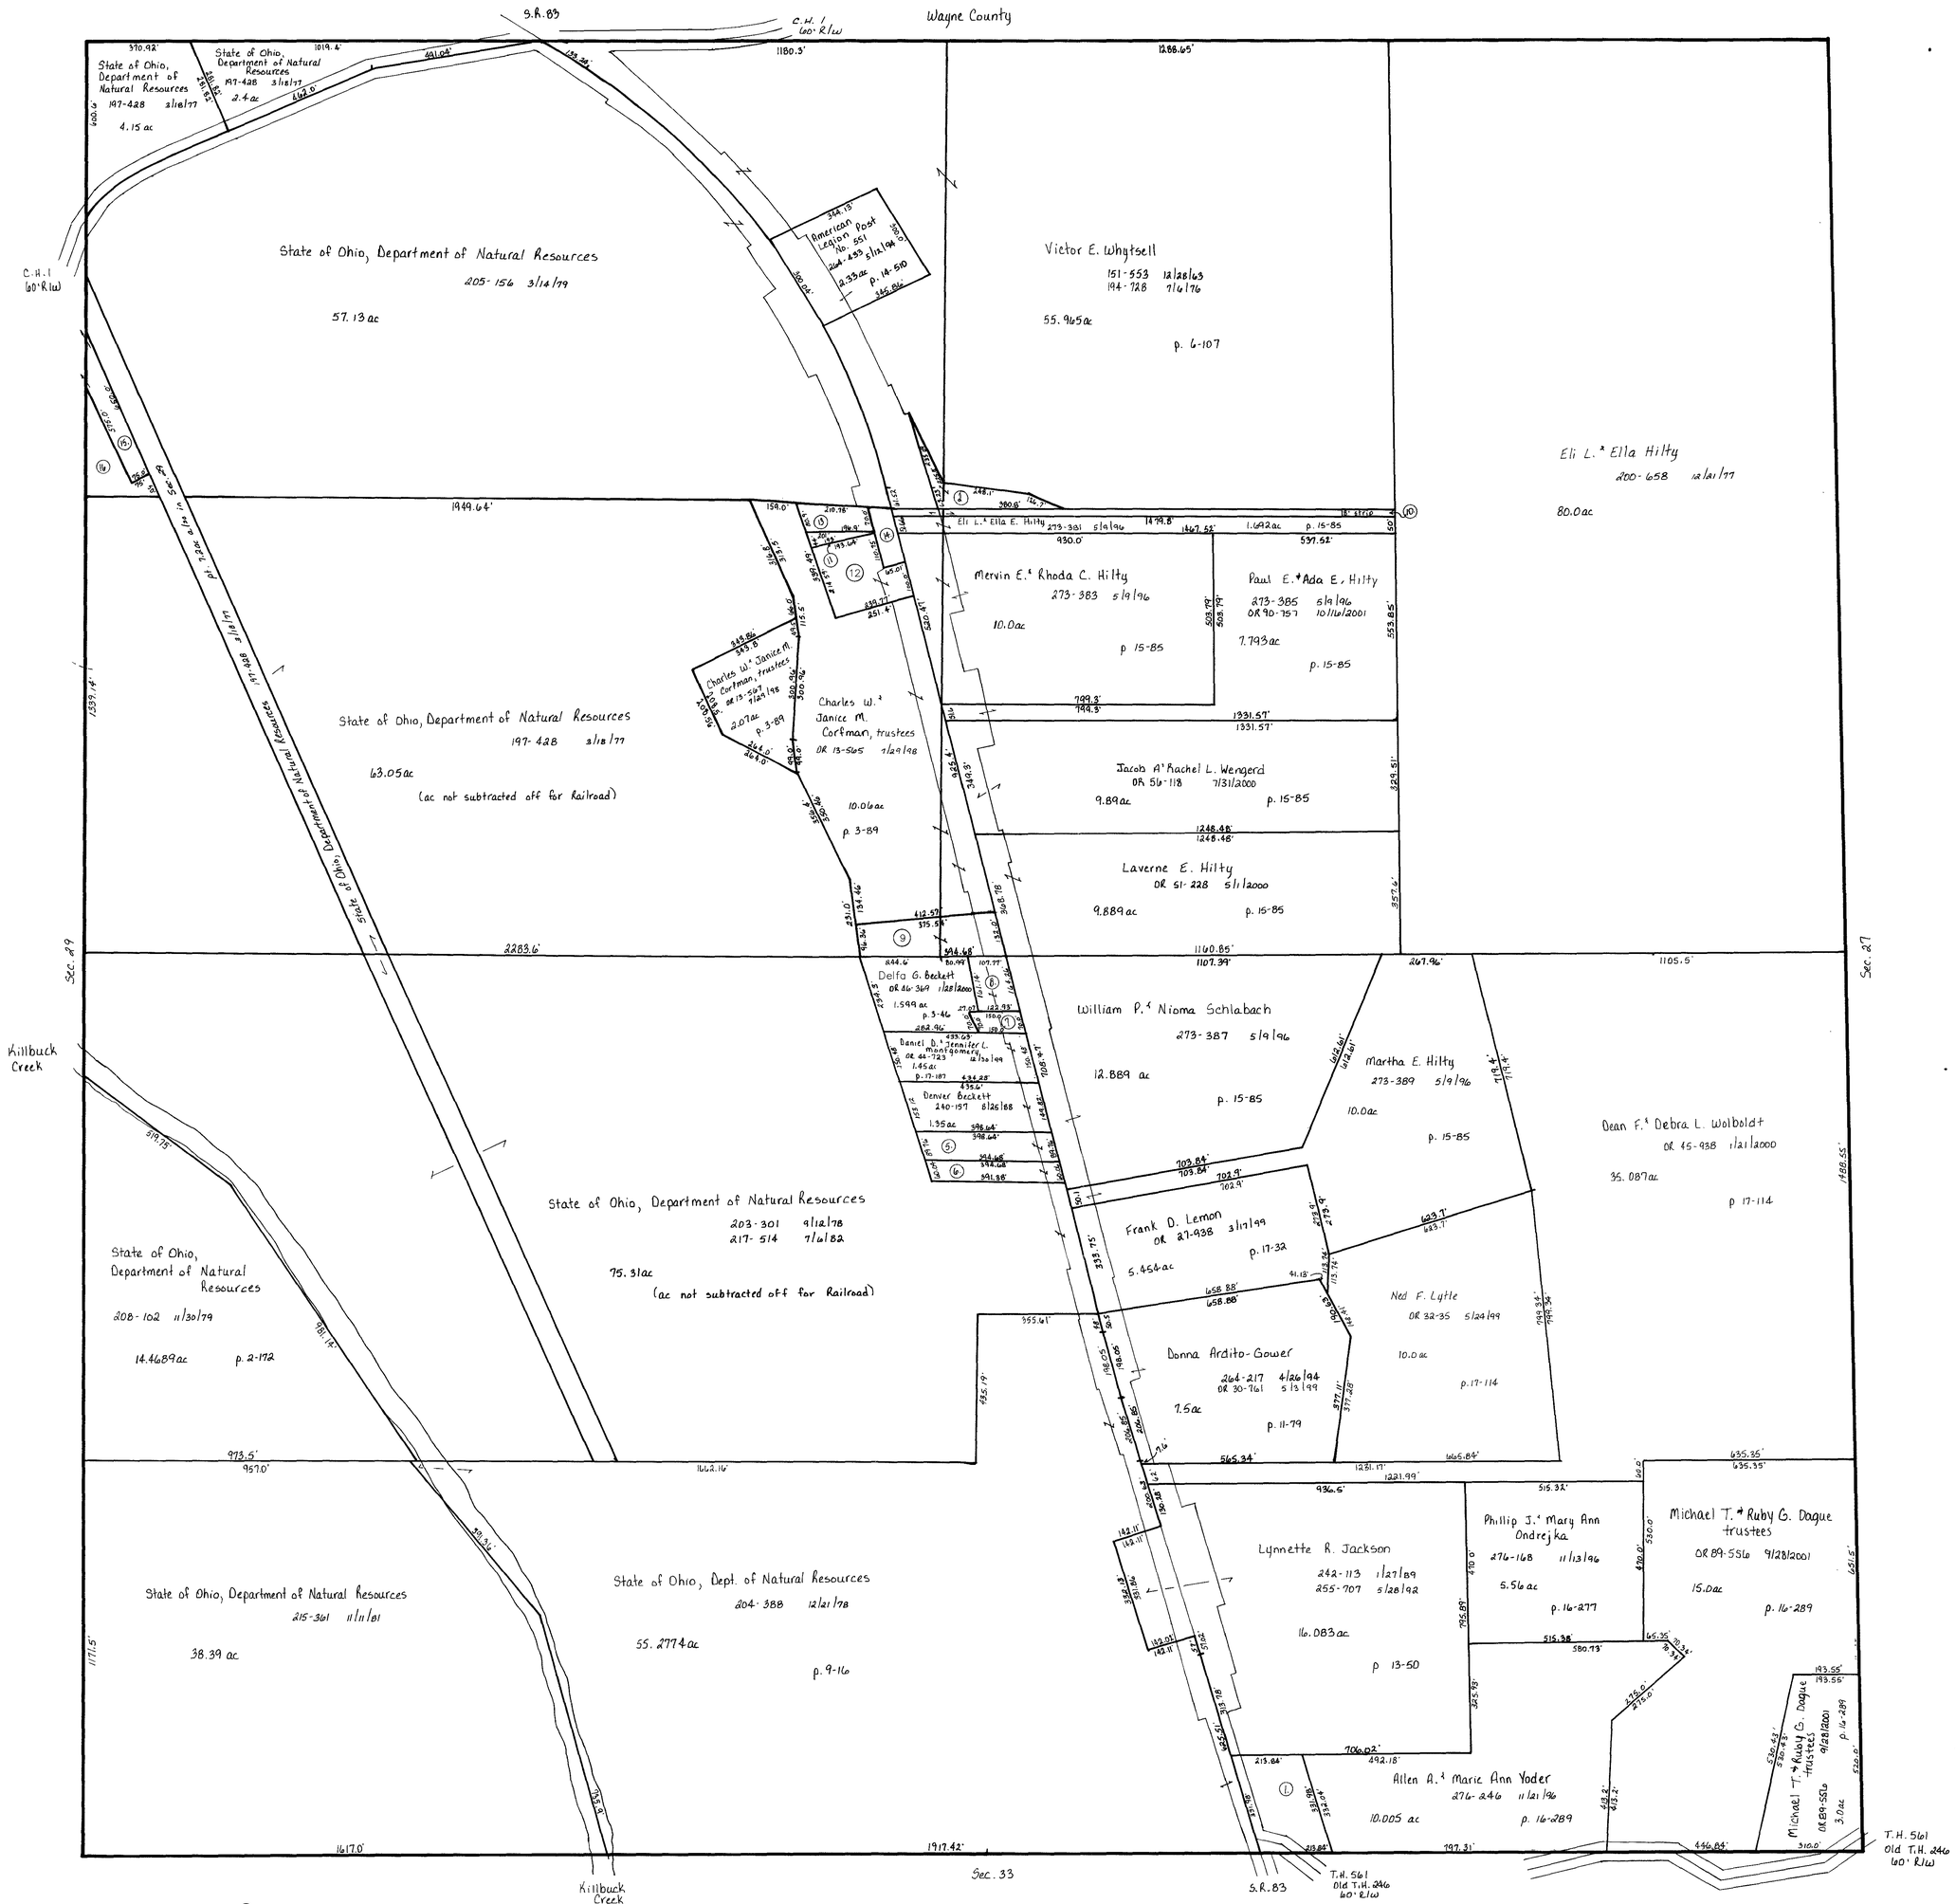

1. RADFORD STEVE D. OR.0062-689 11/17/2000 1.58 ac
2. HILTY ELI L. AND ELLA 200-658 12/21/1977 0.575 ac
3. Not used
4. Not used
5. BECKETT DENVER AND DEBORAH OR.0035-125 7/15/1999 0.8 ac p.3-73
6. BECKETT DENVER AND DEBORAH OR.0035-125 7/15/1999 0.5 ac p.3-78
7. BECKETT DELFA G. OR.0046-369 1/28/2000 0.23 ac p.3-46
8. BECKETT DENVER E. OR.0004-828 3/11/1998 0.421 ac p.14-497
1700150000 9. BLAKE CHERYL OR.0175-1016 9/23/2004 1.0 ac
10. HILTY ELI L. AND ELLA 204-149 11/28/1978 0.72 ac S.F.T.
11. BAKER CECIL G. AND LAVONNE 250-628 3/15/1991 0.104 ac p.12-619
1700575000 12. CARDER TOM AND JESSICA OR.0175-3273 10/27/2004 1.047 ac p.14-864
13. BAKER CECIL G. AND LAVONNE 250-628 3/15/1991 0.35 ac p.3-79
14. MILLER, WILLIS J. LAST DEEDED OWNER 123-225 11/3/1949
15. STATE OF OHIO, DEPARTMENT OF NATURAL RESOURCES 197-428 3/18/1977 PT 1.05 ac
16. STATE OF OHIO, DEPARTMENT OF NATURAL RESOURCES 197-428 3/18/1977 1.1 ac

LET IT BE KNOWN, THIS MAP HAS BEEN PREPARED AS A REFERENCE GUIDE TO PROPERTY OWNERSHIP WE BELIEVE THIS INFORMATION TO BE CORRECT AND CURRENT, HOWEVER, IT IS NOT INTENDED FOR ANY LEGAL USE, WHETHER IT BE IN SALES TRANSFERS, TRADES, LEASES OF ANY TYPE, ETC AND DO NOT ACCEPT RESPONSIBILITY FOR ERRORS OF ANY NATURE OR OMISSIONS CONTAINED HEREIN

Updated: 10/27/2004

T-14, R-13, Sec. 28
Prairie Township

HOLMES CO. OHIO
SCALE: 1" = 200'

PR-15

10/8/96