1700728000 (1) Lester E. and Sharon Miller
OR.204–1776 5/14/2008
0.977 ac p.10–495

1700731000 (2) Trico Land Co., LLC
OR.200–204 10/2/2007
1.24 ac p.18–535

1700749000 (3) Crilow Farms Ltd.
OR.204–1922 5/15/2008
1.155 ac p.2–463

1700128006 (4) Maria M. Tate
OR.127–132 10/31/2002
1.0 ac p.14–387

1700731004 (5) A. Gary and Deborah J. Paddock
OR.132–677 12/19/2002
0.686 ac p.18–477

1700441000 (9) H.I. Smith Oil & Gas, Inc.
252–391 8/8/1991
1.019 ac p.8–747

1700128007 (13) Maria M. Tate
OR.127–132 10/31/2002
0.048 ac p.16–347

1700731003 (16) Willis A. and Laura I. Yoder
OR.41–47 10/25/1999
0.387 ac p.17–284

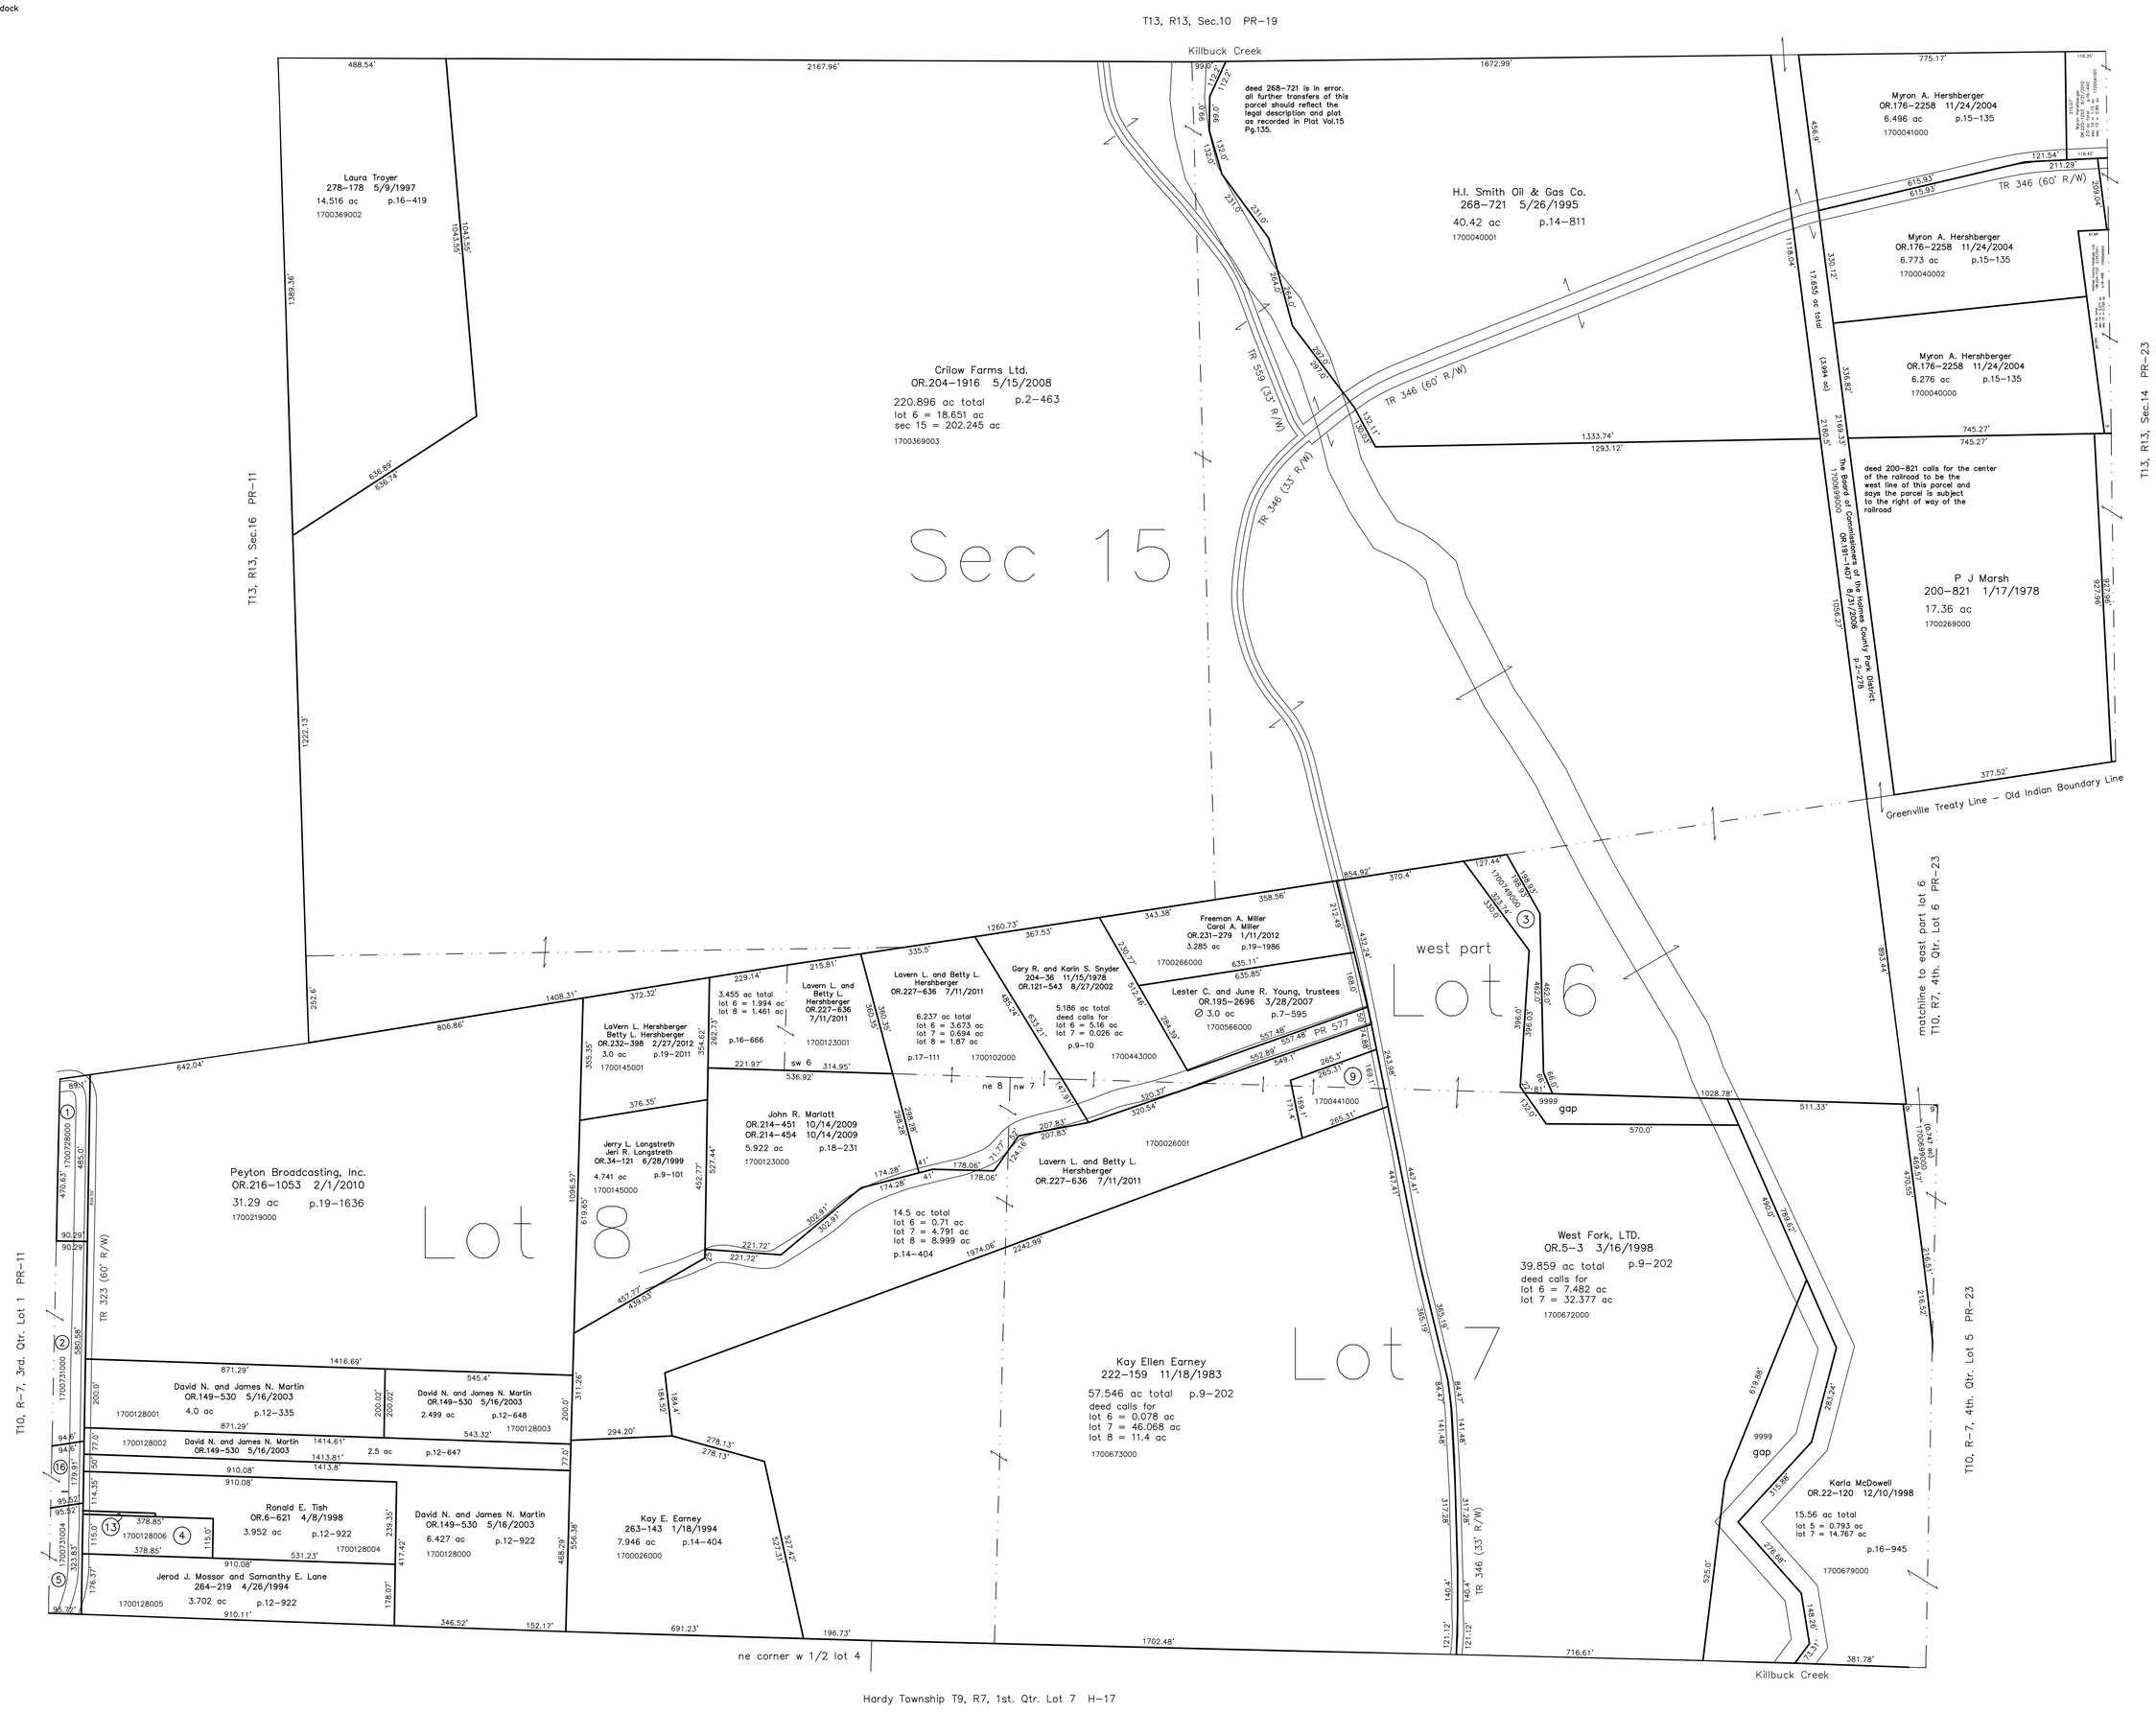

Last Revision: 2/27/2012

T-10, R-7, 4th. Qtr.
Lots w pt 6,7,8
T-13, R-13, Sec.15
Prairie Twp.
Holmes County, Ohio

PR-16

0' 200' 400' 600'
1" = 200'

LET IT BE KNOWN, THIS MAP HAS BEEN PREPARED AS A REFERENCE GUIDE TO PROPERTY OWNERSHIP. WE BELIEVE THIS INFORMATION TO BE CORRECT AND CURRENT, HOWEVER IT IS NOT INTENDED FOR ANY LEGAL USE, WHETHER IT BE IN SALES, TRANSFERS, TRADES, LEASES OF ANY TYPE, ETC., AND DO NOT ACCEPT RESPONSIBILITY FOR ERRORS OF ANY NATURE OR OMISSIONS CONTAINED HEREIN.

⊘ new survey required for next transfer