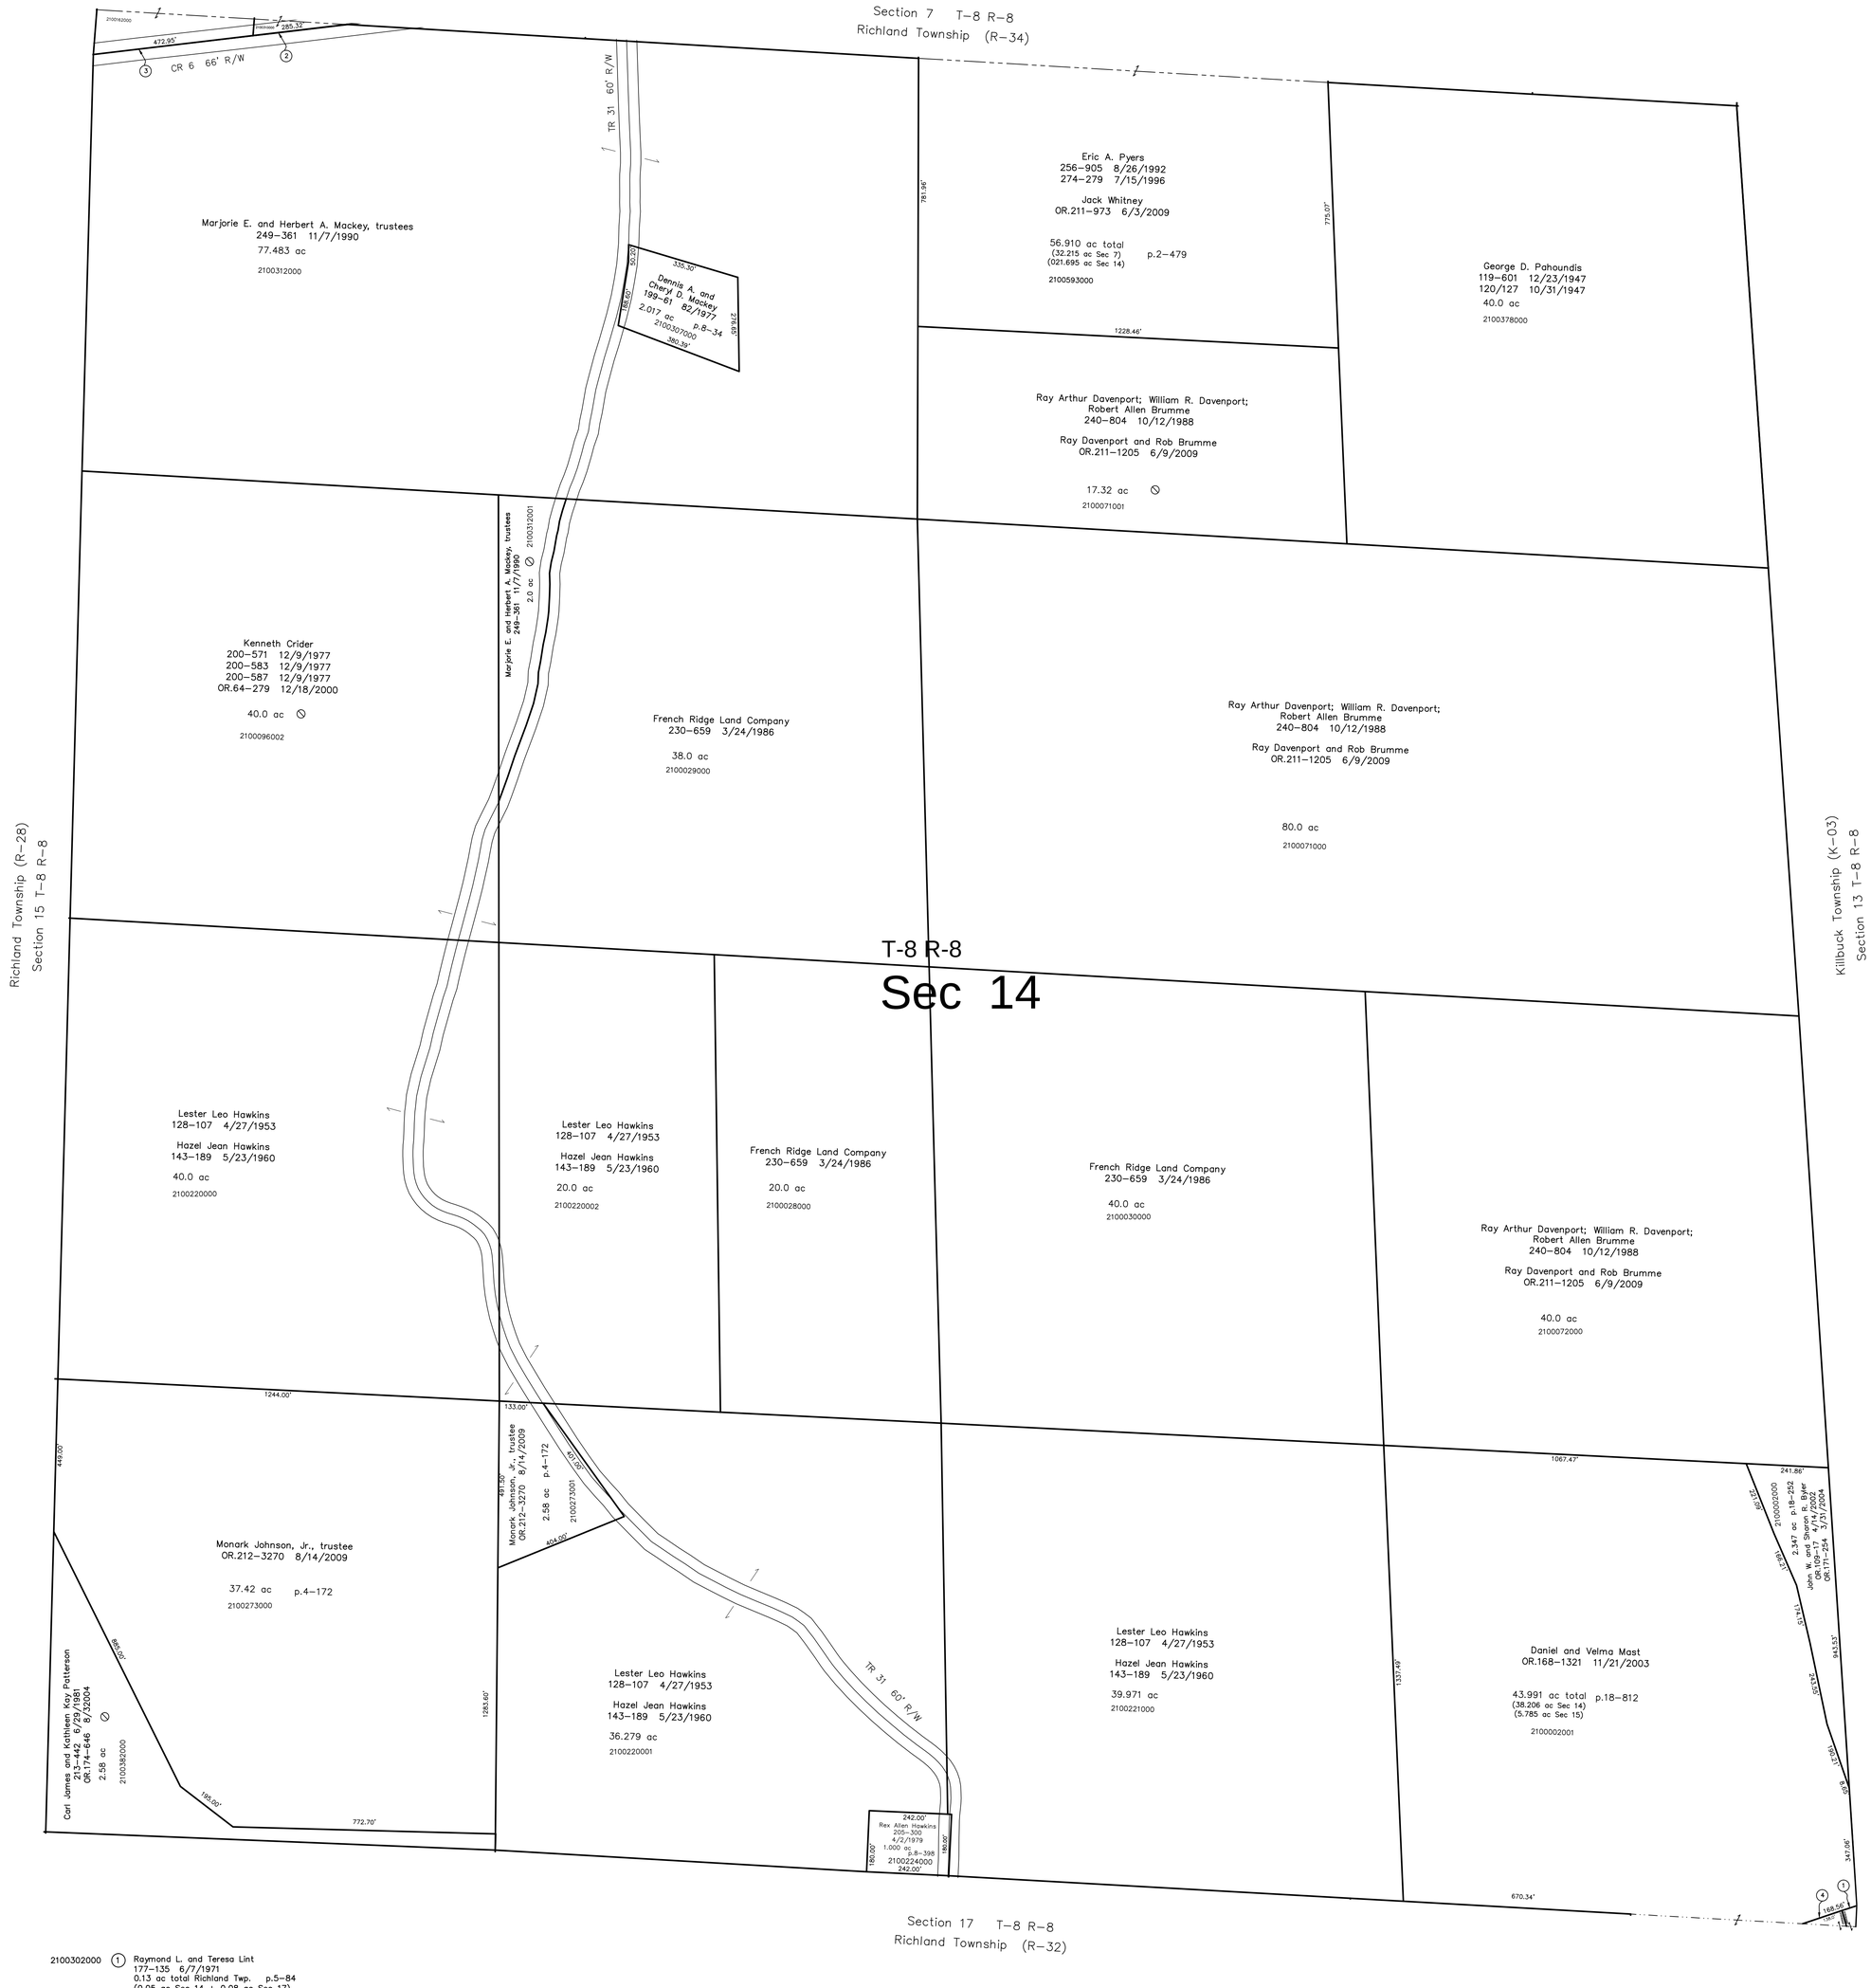

2100302000 (1) Raymond L. and Teresa Lint
177-135 6/7/1971
0.13 ac total Richland Twp. p.5-84
(0.05 ac Sec 14 + 0.08 ac Sec 17)

2100310000 (2) Marjorie E. and Herbert A. Mackey, trustees
249-361 11/7/1990
28.139 ac total p.6-114
(0.163 ac Sec 7 + 27.976 ac Sec 14)

2100162000 (3) Laura Roberta Reed
OR.186-2747 2/16/2006
15.10 ac total p.6-114
(14.114 ac Sec 7 + 0.986 ac Sec 14)

2100302001 (4) Raymond D. Lint
236-348 9/2/1987
1.112 ac total p.10-812
(0.08 ac Sec 14 + 0.871 ac. Sec 17)
(+ 0.161 Killbuck Twp)

S.F.T. new survey required for next transfer

0' 200' 400' 600'
1" = 200'

LET IT BE KNOWN, THIS MAP HAS BEEN PREPARED AS A REFERENCE GUIDE TO PROPERTY OWNERSHIP. WE BELIEVE THIS INFORMATION TO BE CORRECT AND CURRENT, HOWEVER IT IS NOT INTENDED FOR ANY LEGAL USE, WHETHER IT BE IN SALES, TRANSFERS, TRADES, LEASES OF ANY TYPE, ETC., AND DO NOT ACCEPT RESPONSIBILITY FOR ERRORS OF ANY NATURE OR OMISSIONS CONTAINED HEREIN.

Last Revision: 8/14/2009

T-8, R-8, Section 14
Richland Twp.
Holmes County, Ohio

R-33