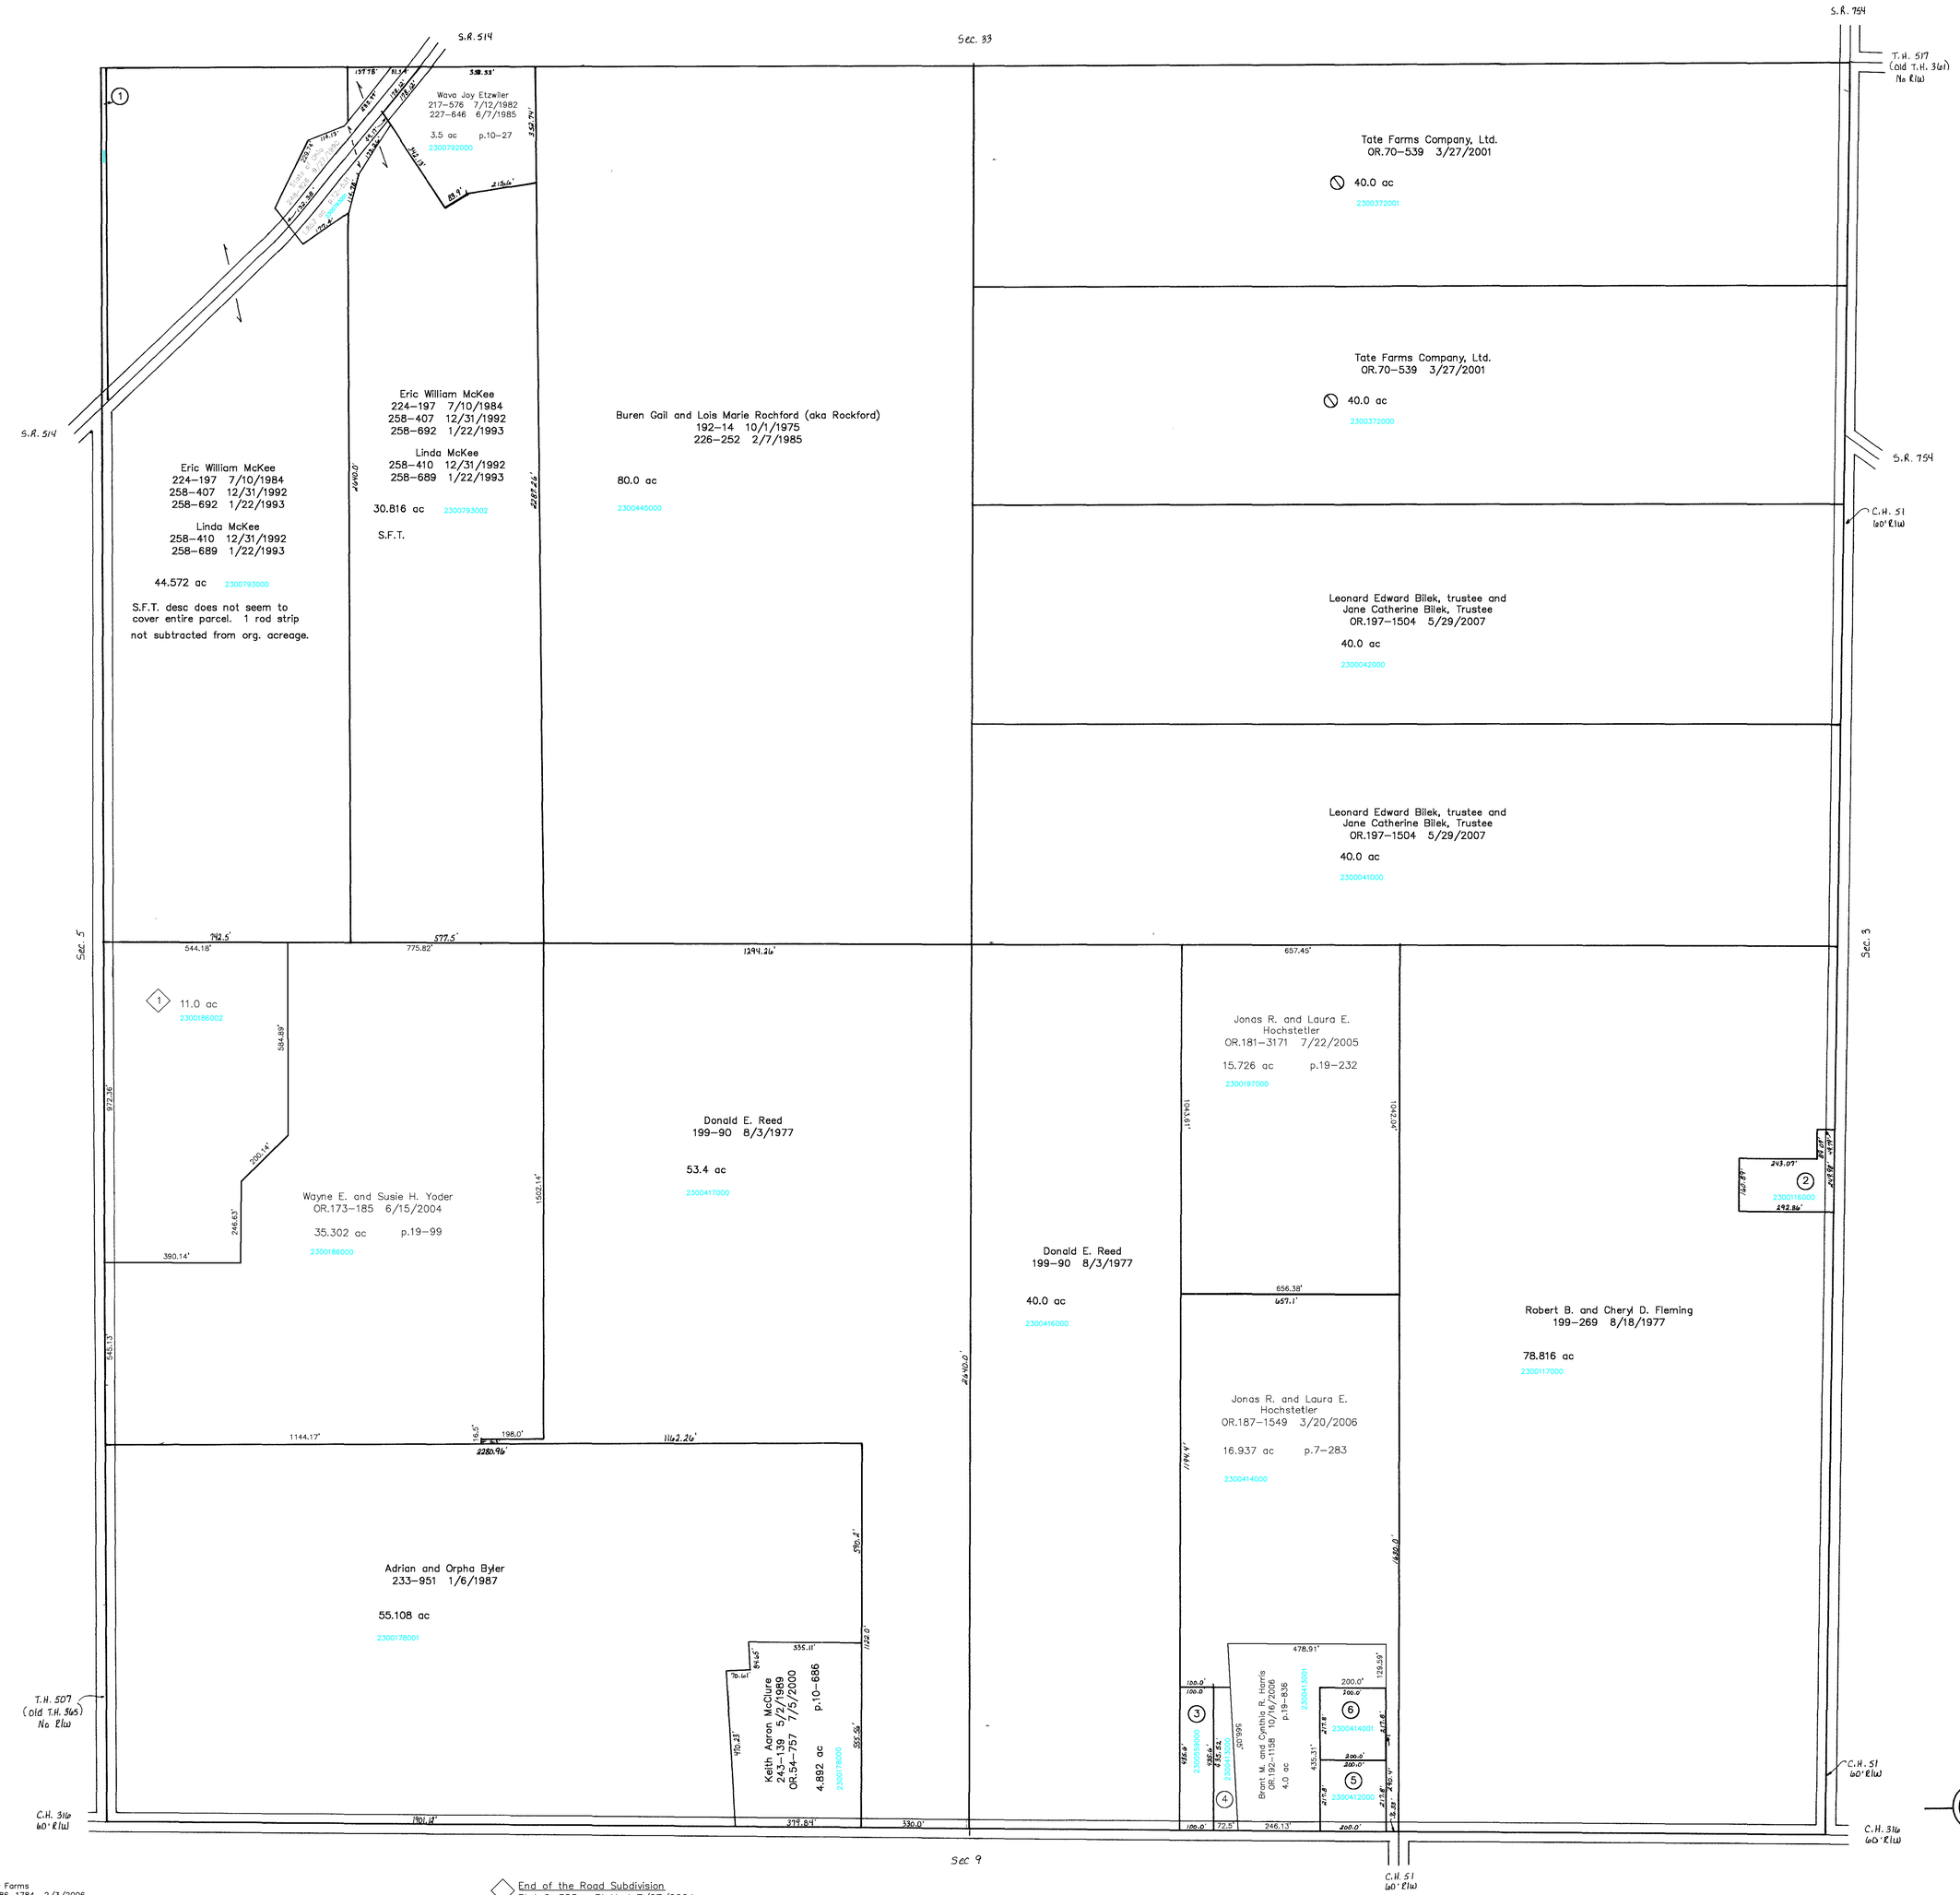

2300455000 (1) Nisly Farms
OR.186-1784 2/3/2006
0.395 ac p.19-622

2300116000 (2) FLEMING MARCELLA M.
126-255 1/11/1952
OR.0053-611 6/13/2000
1.184 ac p.8-47

2300559000 (3) Steve J. Finch
OR.190-830 7/7/2006
1.0 ac p.7-97

2300413000 (4) Jonas R. and Laura E. Hochstetler
OR.187-1549 3/20/2006
0.613 ac p.17-348

2300412000 (5) WELLS RONALD R. AND BARBARA K.
254-245 1/27/1992
1.0 ac p.3-658

2300414001 (6) WELLS RONALD R. AND BARBARA K.
254-245 1/27/1992
1.0 ac p.12-844

End of the Road Subdivision
Plat 2-383 Platted 7/27/2004

2300186002 (1) BARKMAN MOSE D. AND MARTHA A.
OR.0174-1697 8/16/2004
11.0 ac

T-17, R-14, Sec. 4
RIPLEY TWP.

SCALE : 1" = 200'

Last Revision: 5/29/2007

LET IT BE KNOWN, THIS MAP HAS BEEN PREPARED AS A REFERENCE GUIDE TO PROPERTY OWNERSHIP. WE BELIEVE THIS INFORMATION TO BE CORRECT AND CURRENT, HOWEVER, IT IS NOT INTENDED FOR ANY LEGAL USE, WHETHER IT BE IN SALES, TRANSFERS, TRADES, LEASES OF ANY TYPE, ETC., AND DO NOT ACCEPT RESPONSIBILITY FOR ERRORS OF ANY NATURE OR OMISSIONS CONTAINED HEREIN.

RP-13