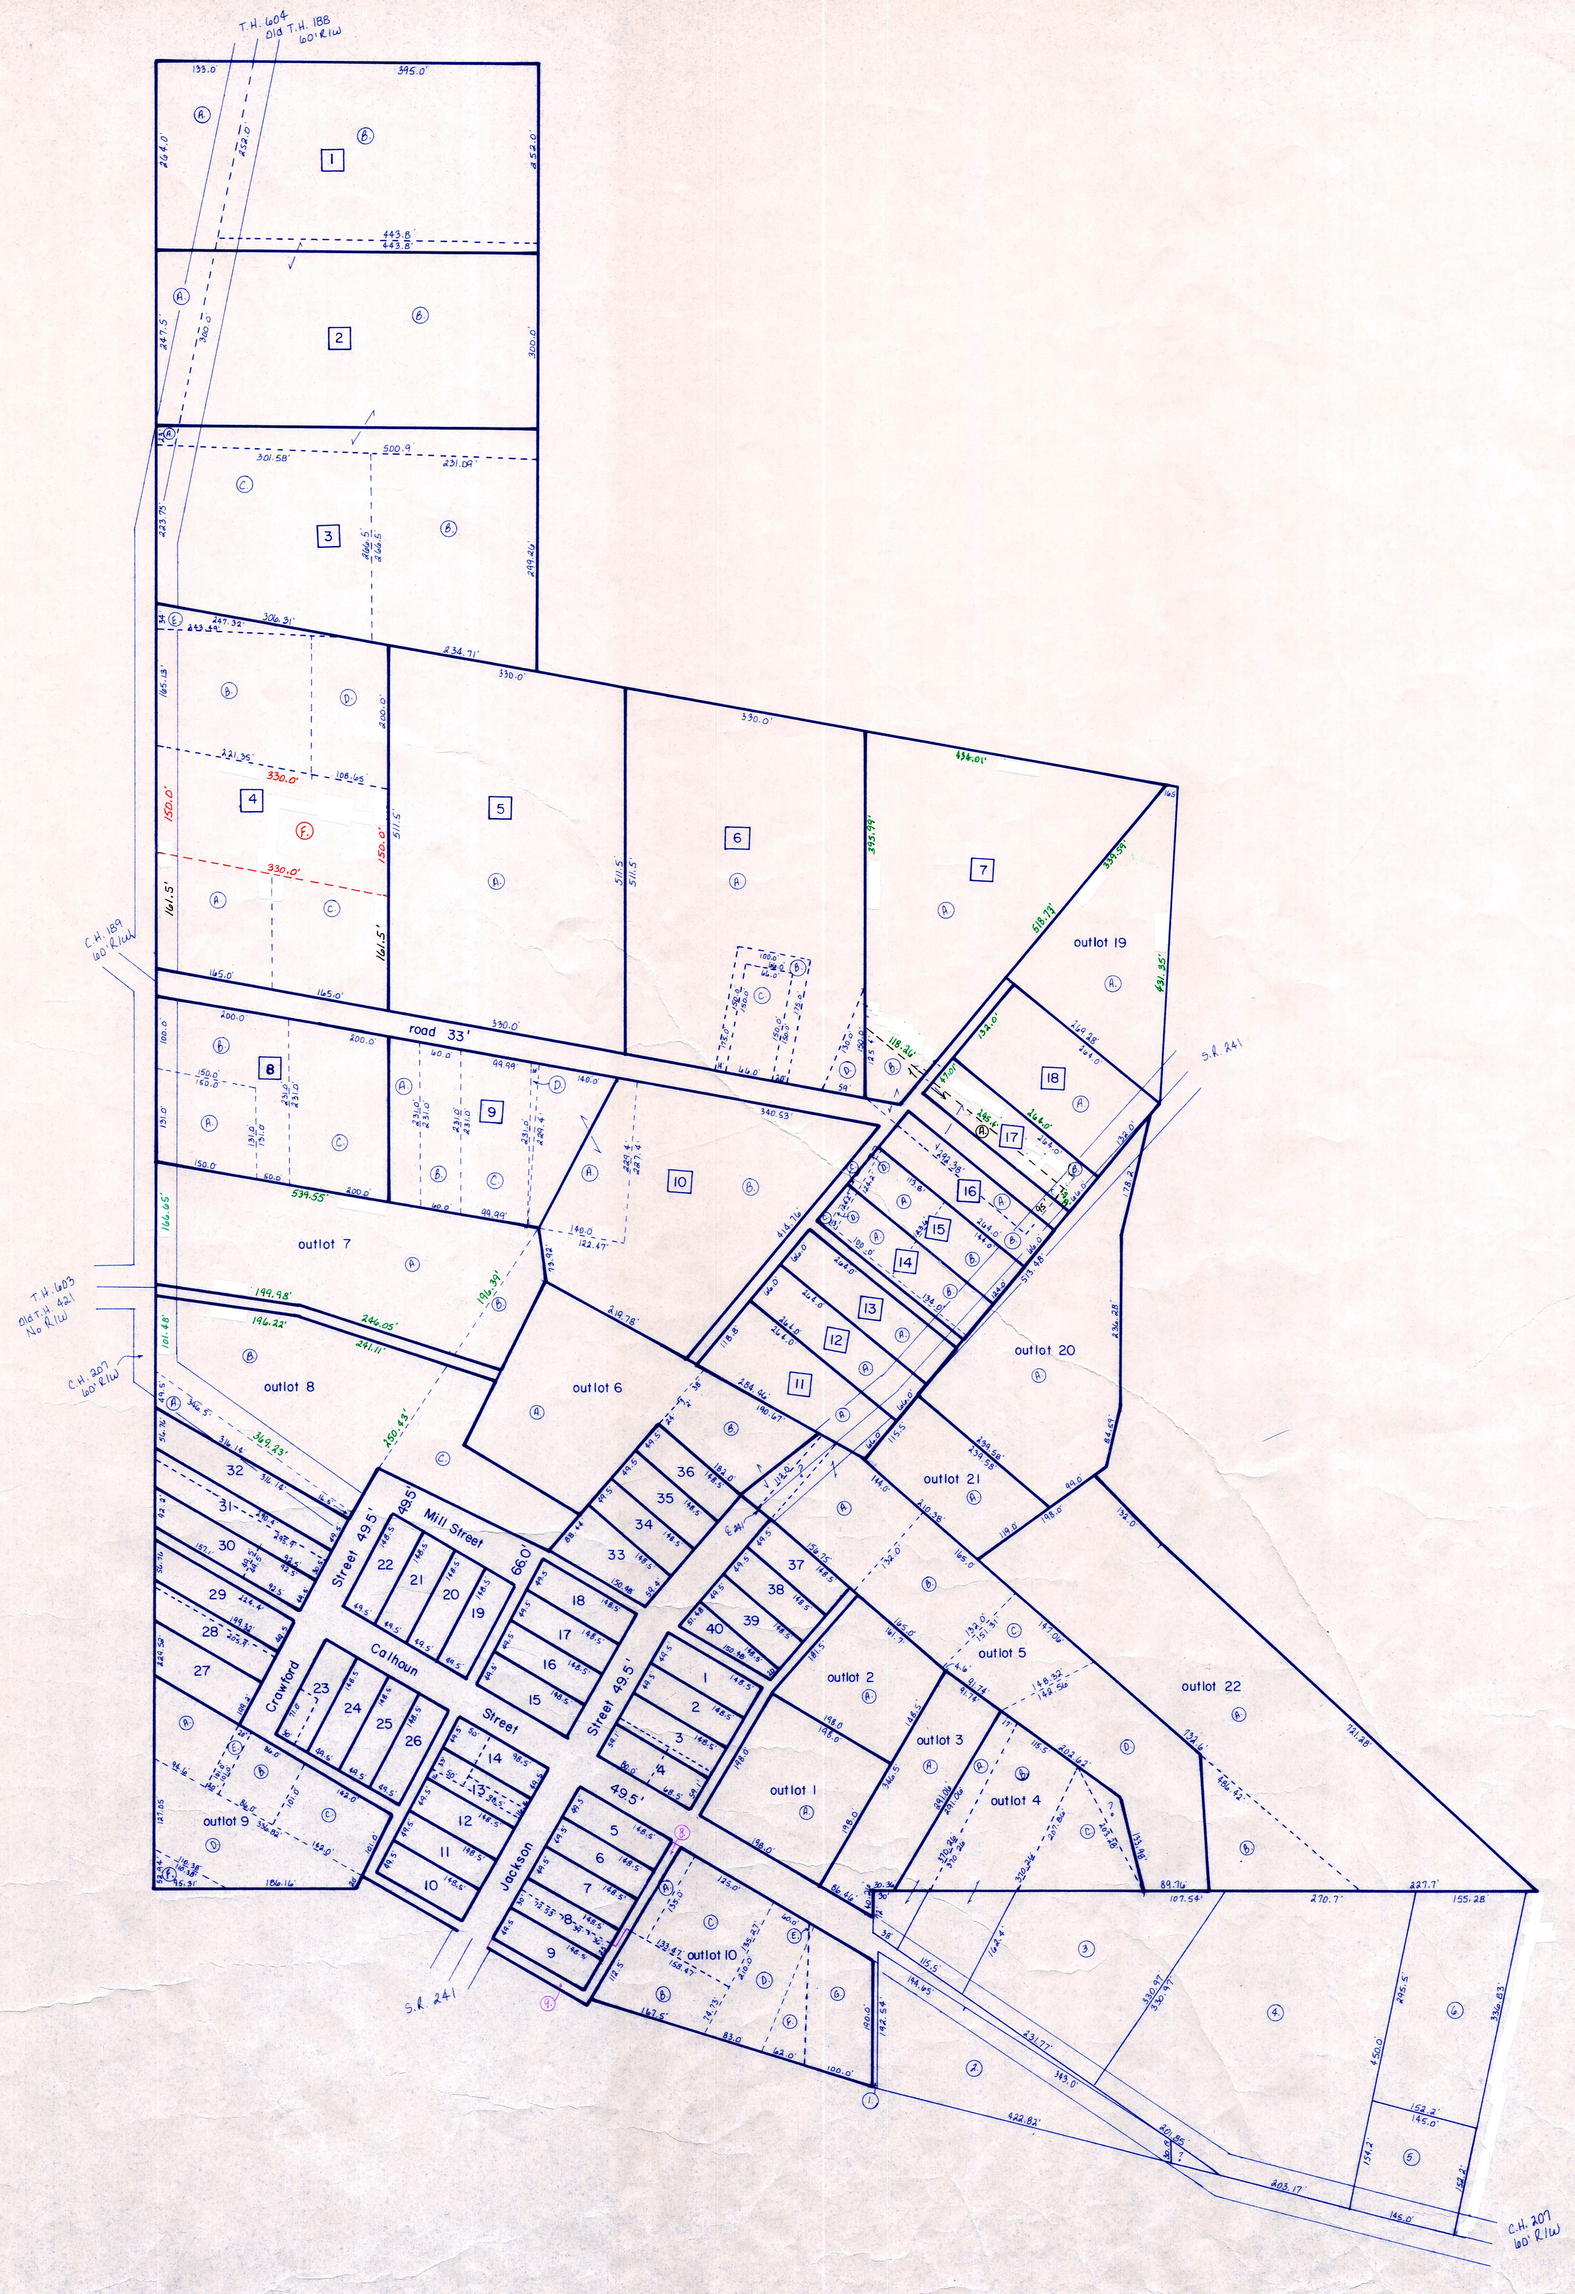

Unless otherwise noted, alleys are 16.5' wide.

☐ Abraham Mast Subdivision
deed 12-323 platted 4/29/1846

LET IT BE KNOWN, THIS MAP HAS BEEN PREPARED AS A REFERENCE GUIDE TO PROPERTY OWNERSHIP. WE BELIEVE THIS INFORMATION TO BE CORRECT AND CURRENT, HOWEVER, IT IS NOT INTENDED FOR ANY LEGAL USE, WHETHER IT BE IN SALES, TRANSFERS, TRADES, LEASES OF ANY TYPE, ETC. AND DO NOT ACCEPT RESPONSIBILITY FOR ERRORS OF ANY NATURE OR OMISSIONS CONTAINED HEREIN.

Benton Village

T-10, R-6, 4th qtr, Lots 18, 19

SALT CREEK TWP.

HOLMES CO., OHIO SCALE: 1" = 100'

SC-24