2460027000 (1) Cemetery

2400526000 (2) Leroy M. and Marilyn Yoder
OR.181–3284 7/25/2005
1.0 ac p.3–92

2400527000 (3) Leroy M. and Marilyn Yoder
OR.181–3284 7/25/2005
1.0 ac p.3–47B

2400404001 (4) Roy D. and Martha Miller
235–549 6/11/1987
1.233 ac p.10–759

2400043001 (5) Ervin N. and Anna Beachy
246–295 2/22/1990
1.142 ac p.12–376

2400666000 (6) James J. and Sarah A. Miller
228–361 8/12/1985
1.5 ac p.7–816

2400003001 (7) James J. and Sarah A. Miller
255–794 6/5/1992
1.5 ac p.12–948

2401059000 (8) Albert L. and Mary Stutzman
OR.45–171 1/10/2000
0.342 ac p.17–356

2400394004 (9) Albert L. and Mary Stutzman
258–613 1/13/1993
258–866 2/9/1993
0.756 ac p.14–133

2400394002 (10) Roy D. and Martha Miller
254–455 2/7/1992
0.305 ac p.12–862

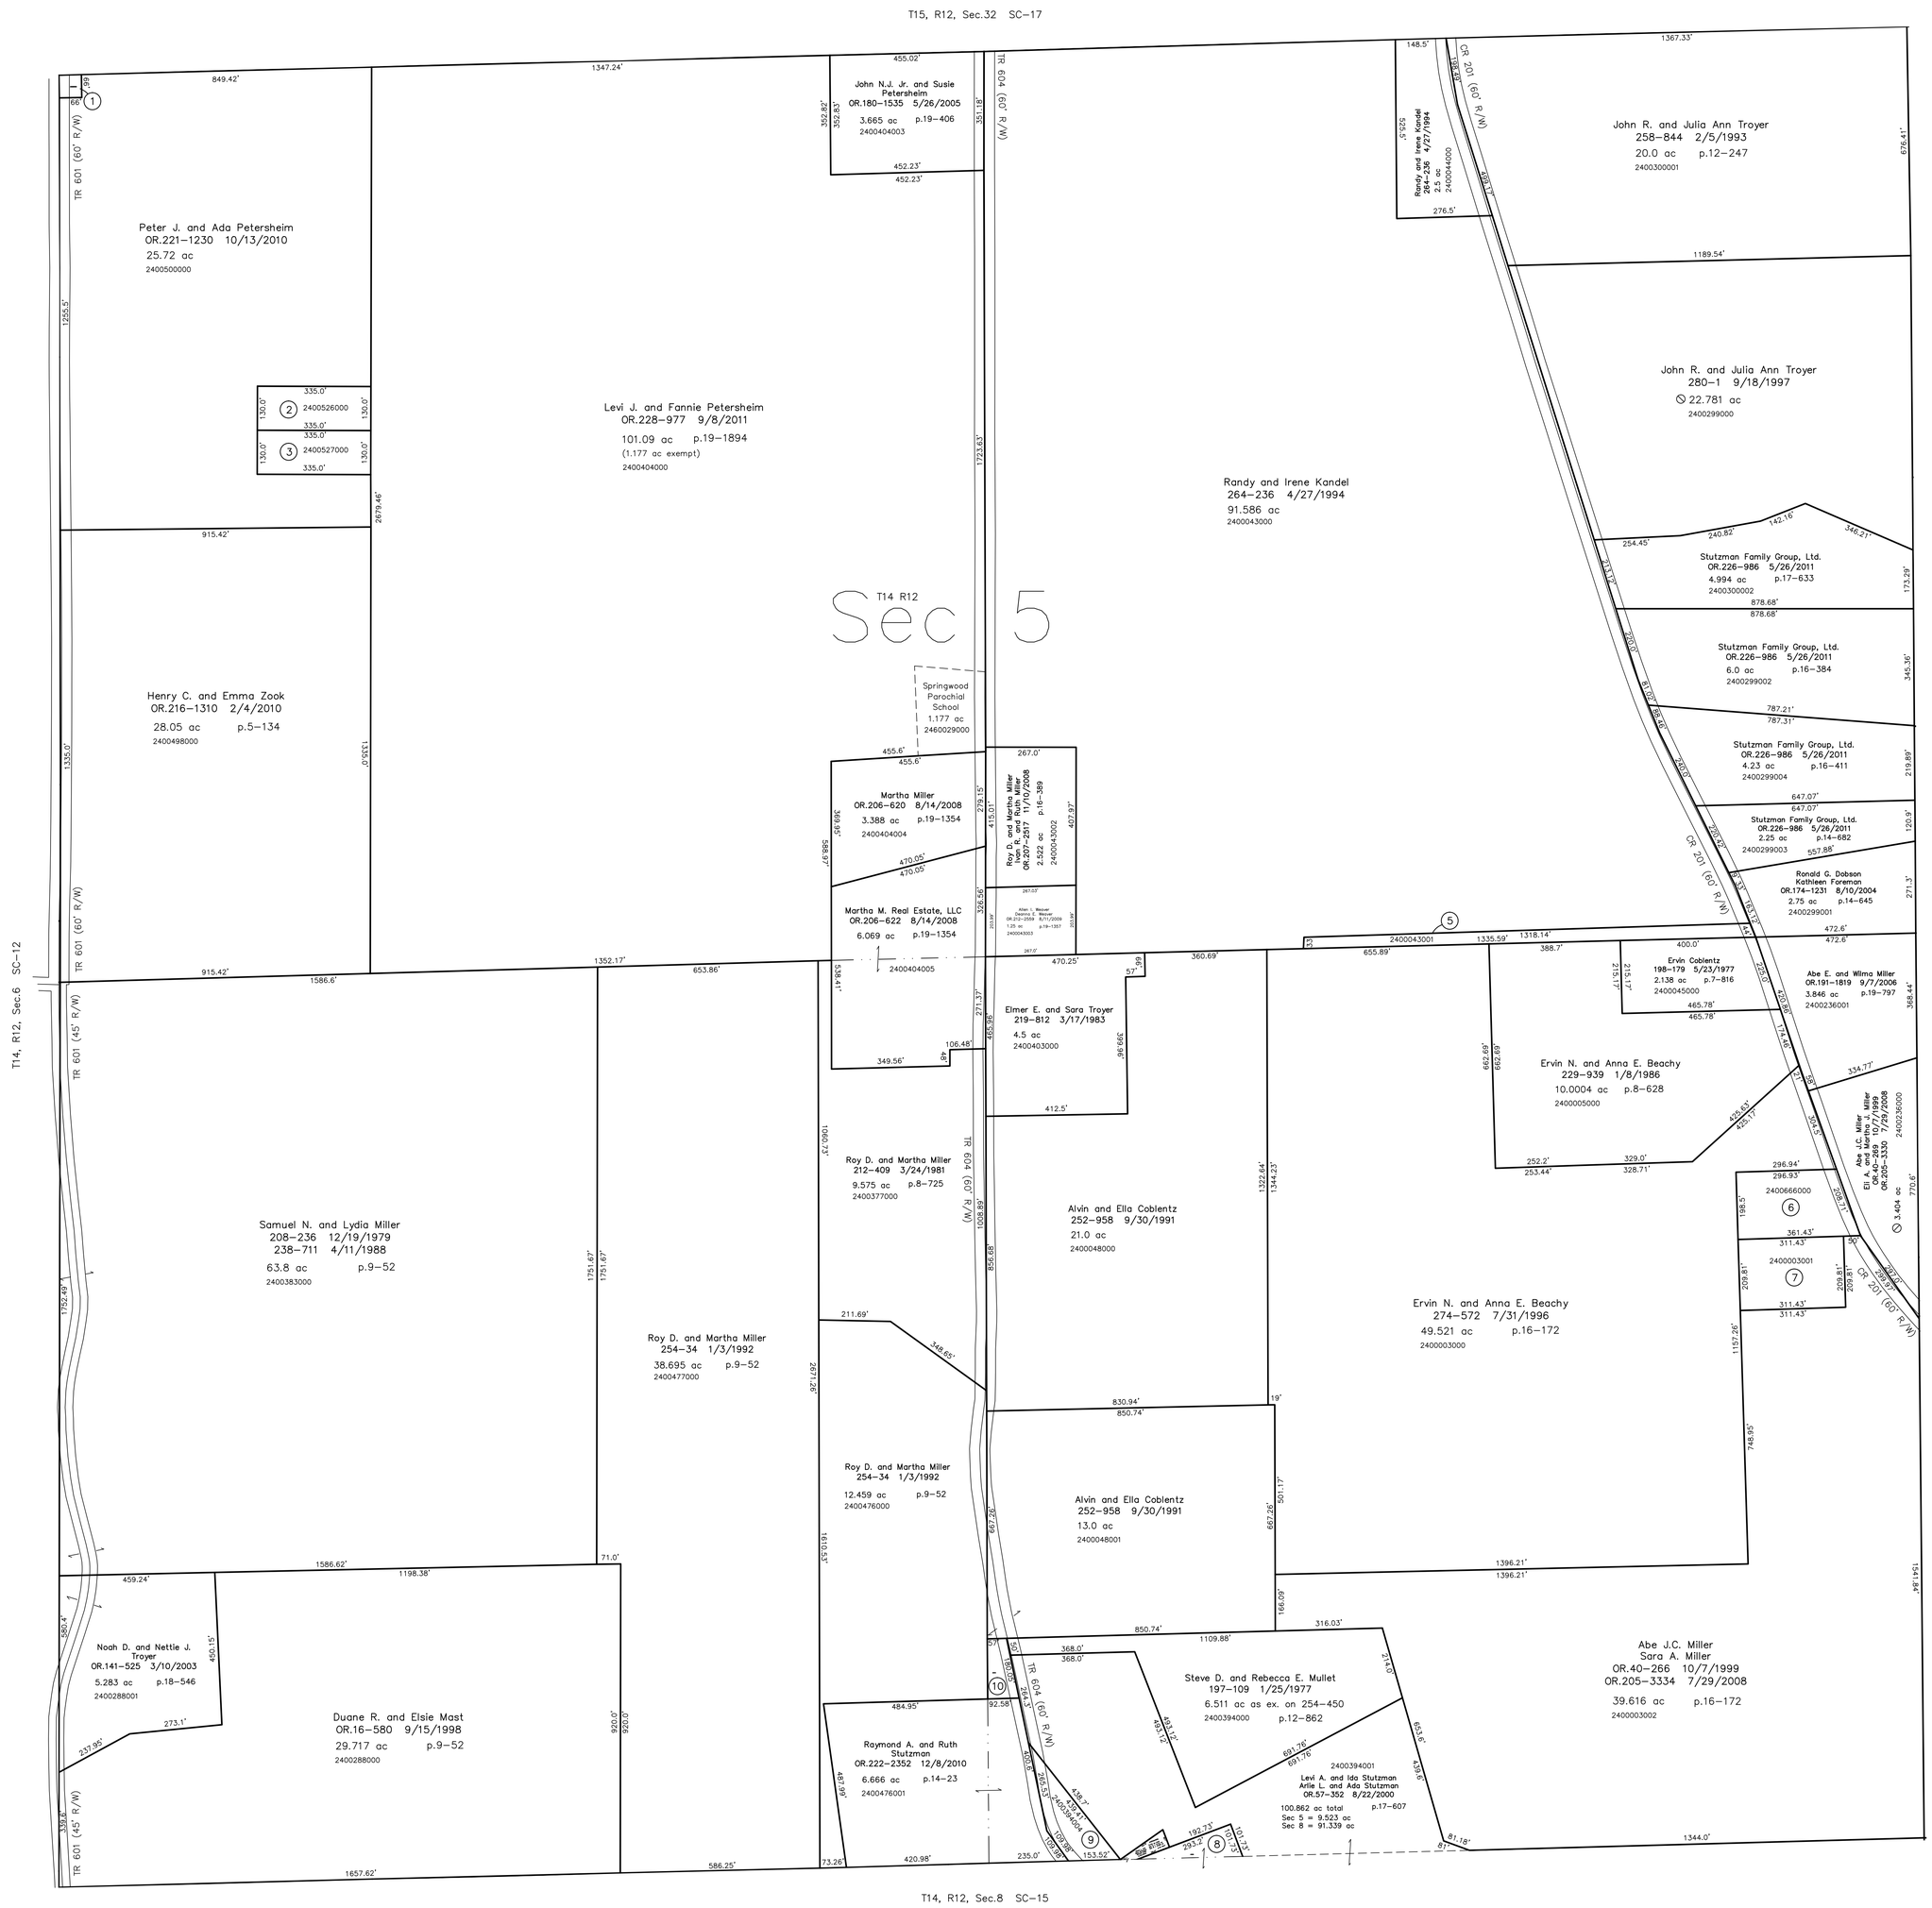

0' 200' 400' 600'
1" = 200'

LET IT BE KNOWN, THIS MAP HAS BEEN PREPARED AS A REFERENCE GUIDE TO PROPERTY OWNERSHIP. WE BELIEVE THIS INFORMATION TO BE CORRECT AND CURRENT, HOWEVER IT IS NOT INTENDED FOR ANY LEGAL USE, WHETHER IT BE IN SALES, TRANSFERS, TRADES, LEASES OF ANY TYPE, ETC., AND DO NOT ACCEPT RESPONSIBILITY FOR ERRORS OF ANY NATURE OR OMISSIONS CONTAINED HEREIN.

⊘ new survey required for next transfer

Last Revision: 9/8/2011

T-14, R-12, Sec.5
Salt Creek Twp.
Holmes County, Ohio

SC-16