Section 11 Tp 17 Range 14 - Also Part

Scale of 40 perches to the inch

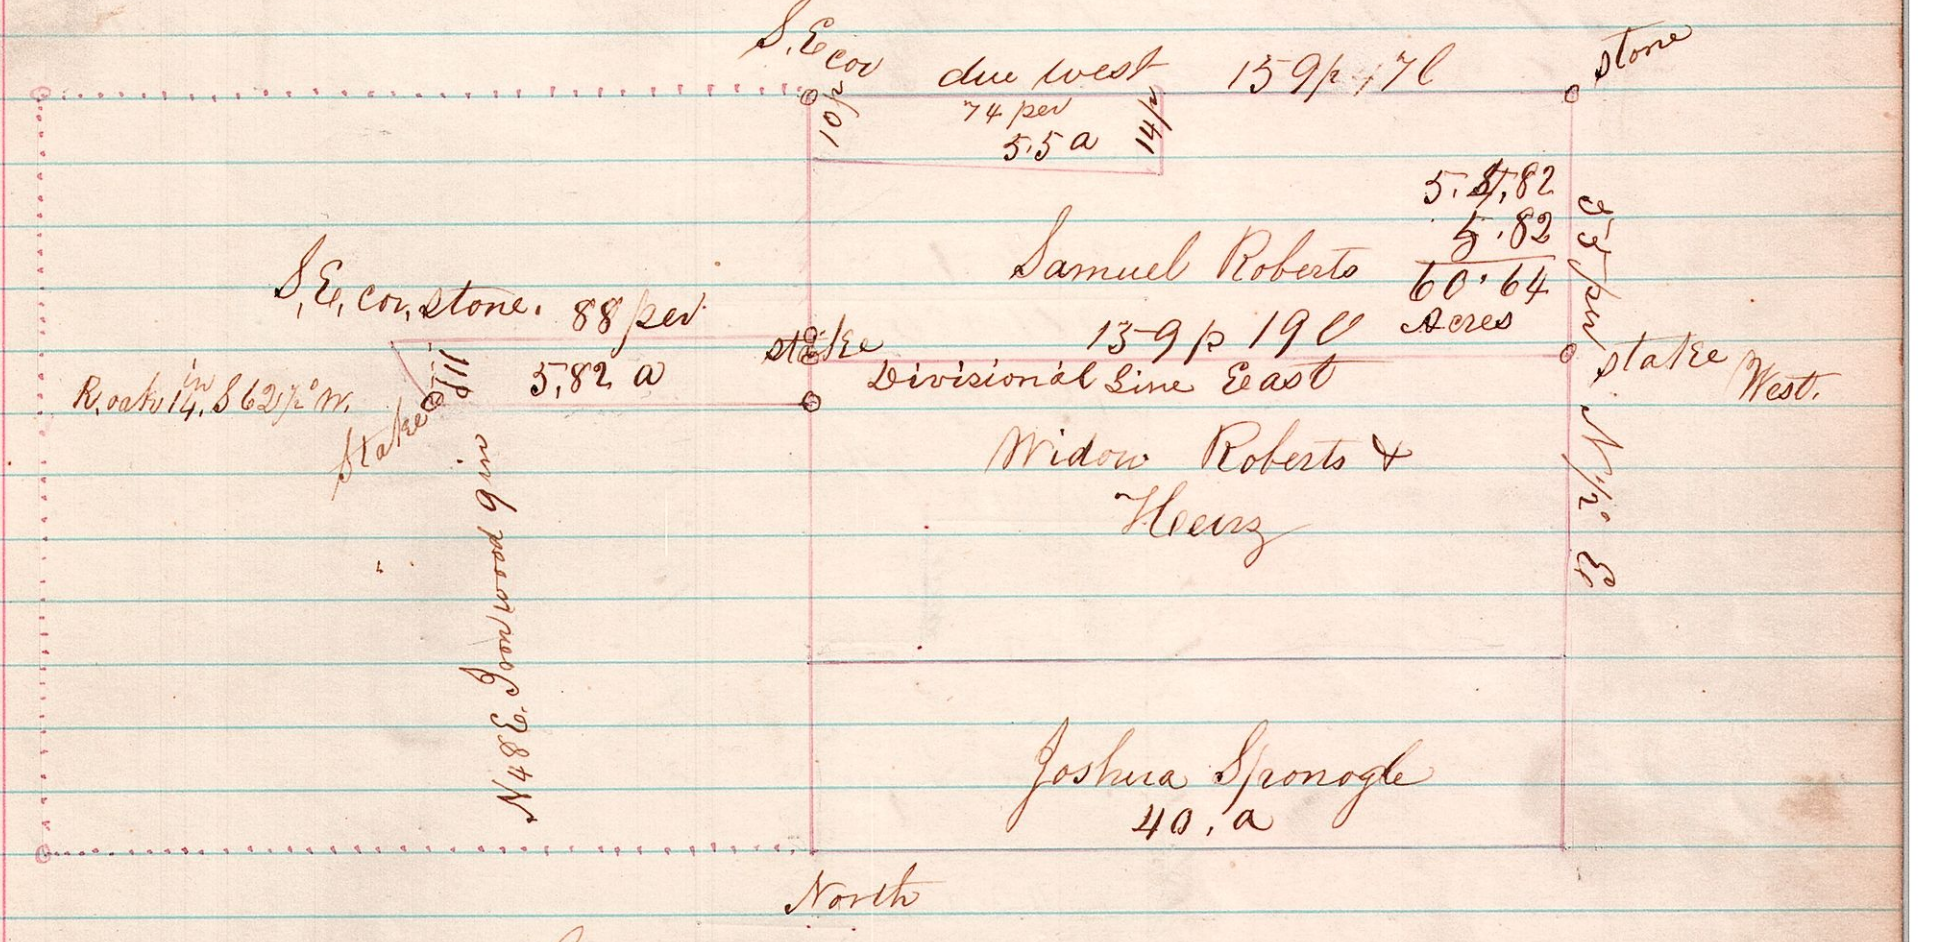

Surveyed on the 6th day August 1870 for Samuel Roberts and others Establishing a divisional line running from west side of the north East quarter of Section 11 Tp 17 Range 14 due East, and also 5.82 acres out of N W quarter of section 12 Tp 17 Range 14 west side Md. pt. timber according to agreement, between Samuel Roberts, and Martin Williams. & Williams agreeing to the Survey, and the division.

I certify that the above is a correct platt according to the following field notes Commencing at the South East Corner of Section 12 Township 17 Range 14, thence West 159 Perches 17 links to a Stone thence N ½° E 55 perches to a Stake thence East 159 perches & 19 links, thence S ½° W 55 perches to the place of begining containing 54.82 acres, also commencing at a stake on the East line of N.W. quarter of section 12 Township 17 Range 14. thence N 88½° E 88 perches to a Stone thence N 45° W 12 perches thence S 88½ W 79 perches 19 links thence S ½° W 5 11 perches to the place of begining containing 5.82 acres

Joshua Sronogle, County Surveyor.