do

276 | 13 | 13 | 18 | Road in Sec 18 & 13 R 13

TR 331 (#311)

Petitioned for By

Garret Burns Etal

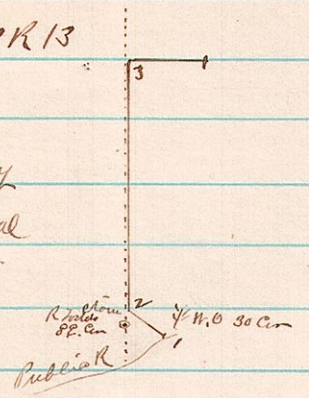

Ctr is S 39½ E 12.23 ch & R Todds S.E. Cor

1 N 28 W 2.42 =
2 North along an East side & line 2.36.8
3 S 89½ E 6.57 in old lines & End

note- this Road was all laid out on & Millers land by order of the Viewers

Surveyed the 19th day of July 1881 By order of Commissioners

James b Calhoun

County Surveyor

do

277 | 7 | 8 | 20 | Road in N.E. ¼ Sec 20 & S ~~½~~ R8 Killbuck Twp. CR 53 8/7/85.

Now Owned By Lake Buchanan

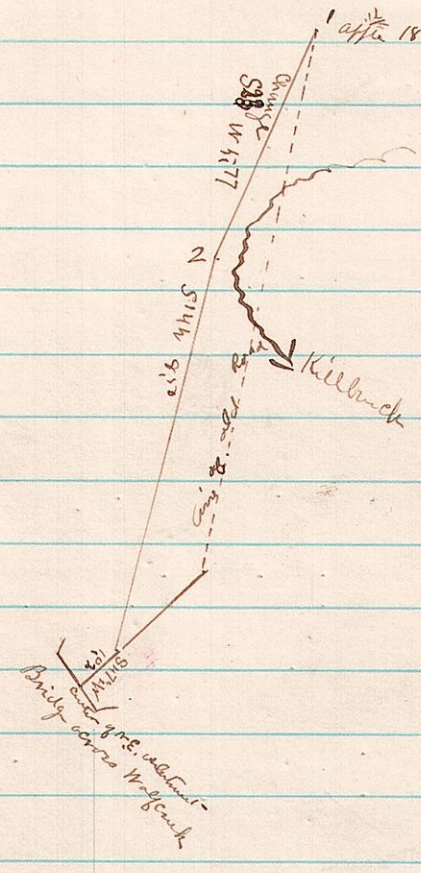

A Survey made by order of the Trustees for the purpose of changing the Public road where it had been washed away by Killbuck creek

Surveyed July 1881

James b Calhoun

County Surveyor

Notes

1	N 2¼ E	12	
2	N 53¾ E	7.50	
3	N 25 W	1.25	
4	N 45½ W	4.50	to Comrs Cor
5	N 2 W	3.20	
6	N 40¾ W	3.52	
7	N 4 W	2.60	to Property Line
8	N on Property Line	16.59	
9	N 11¼ W	6.66	
10	N 13¾ W	9.47	
11	N 24¼ W	8.28	
12	N 5¾ E	4.50	to End

do

278 | 7 | 8 | 8 & 13 | Road in N ½ & S ½ Sec 13 & S ½ Sec 8 & 8 R 7

Petitioned for by Levi K Wahl et al

TR 48

Surveyed By order of Commissioners Jan 4th 1881

James b Calhoun
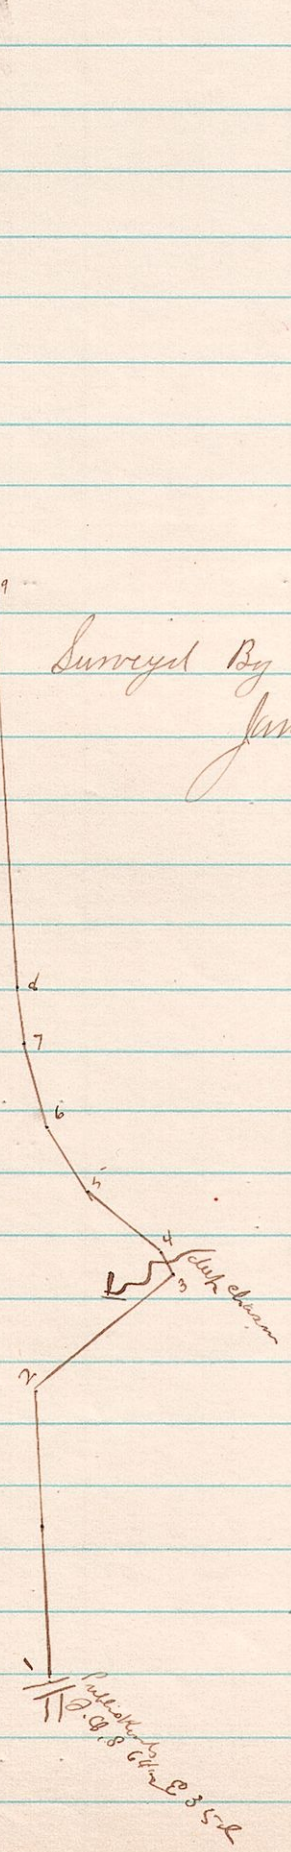
County Surveyor