364

Ao

356 / 9

A Survey made for Lowell Allaire on the 21st day of July 1883 of parts of Lots 9, 1086 old numbers in Sivins & Enos allotment - remumbered by the County allotment - as Lots 227, 228 & 224 respectively for the purpose of locating a portions of said Sivins & Enos allotment which had been sold for taxes in the years of 1879 & 1881 and by the authority of the certificates of said Taxes sales I proceeded and made the Survey of which the following is a true plat - the pieces are surrounded by parallel lines and extend from Grant Street back the full depths (40 ft) of the Lots

James B. Calhoun
Co Surveyor

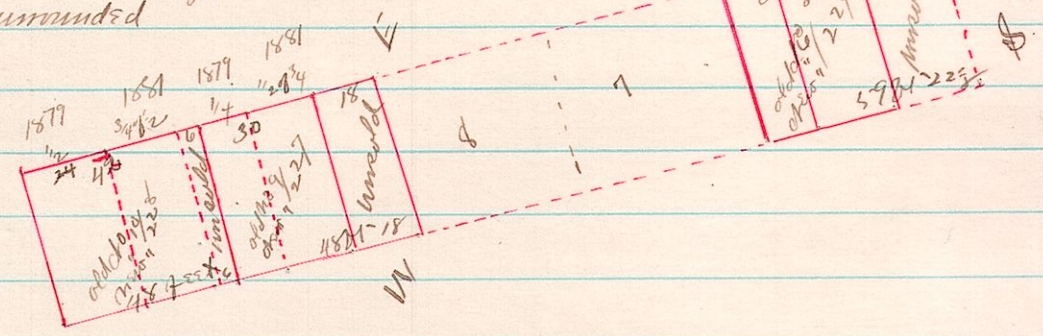

Ao

35-7 15 19 24 Ao E4

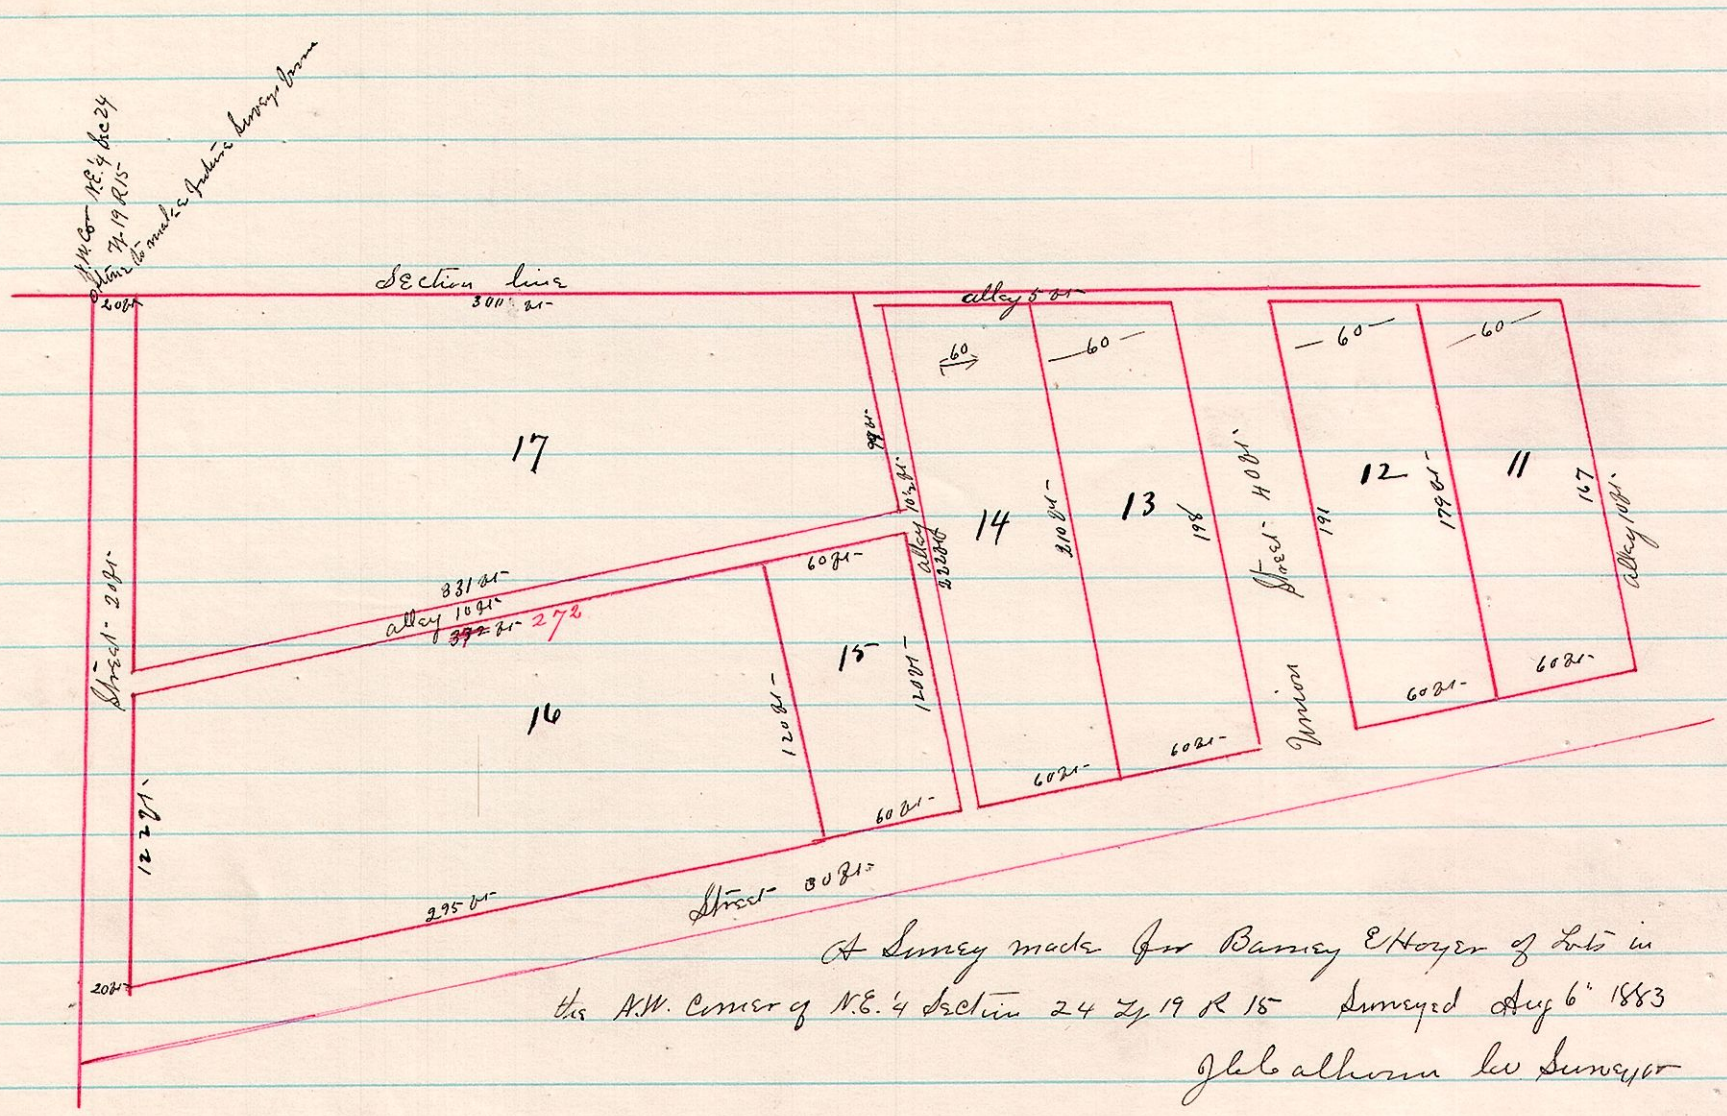
Section line
300 ft.
alley 5 ft.
17
16
15
14
13
12
11
Street - 208 ft.
831 ft.
alley 104 ft.
272
1207 ft.
1207 ft.
1210 ft.
1210 ft.
1210