398

401 13 13 1+12 S ½ S.E. ¼ 1+ N ½ N.E. ¼ 12

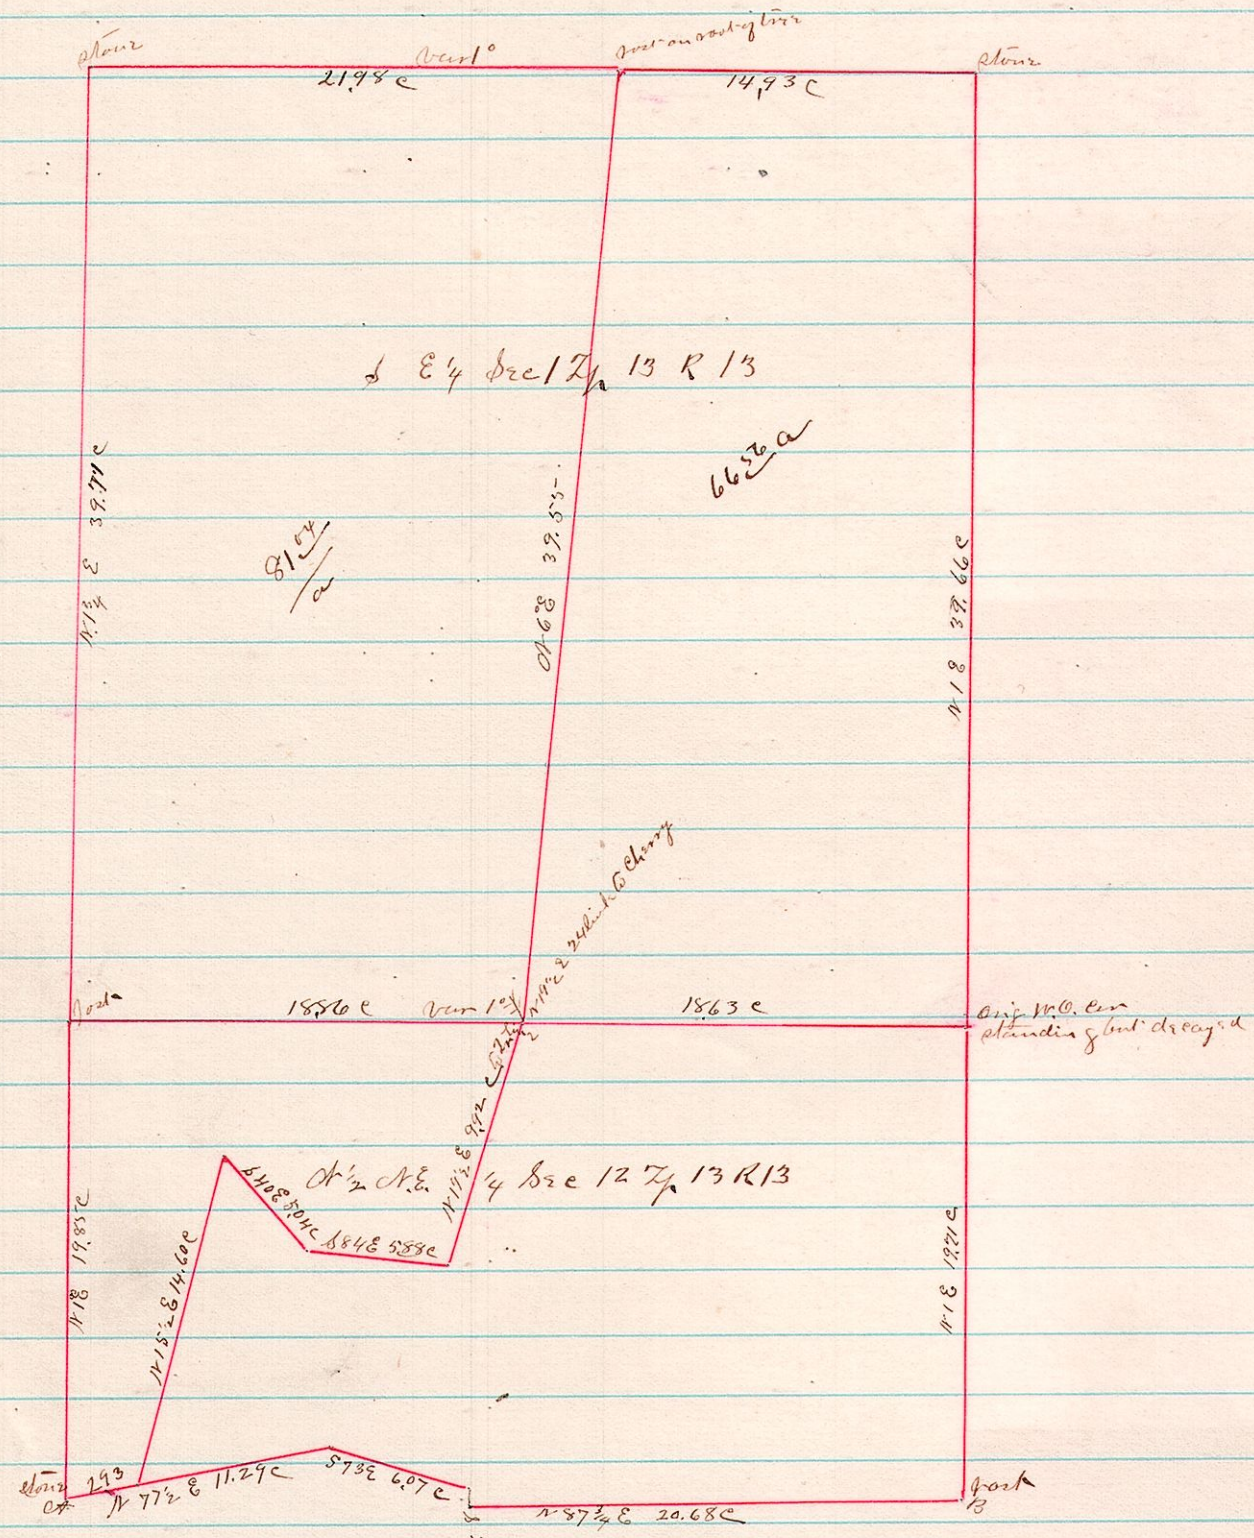

Mrs A to B old Bearings Taken from Deed

A Survey made for Olin Speight adjoining Lucinda McCulloch of the pieces above described on Dec 24th Jan 2d 1884 James C. Calhoun County Surveyor

402 8 9 7-8 lines

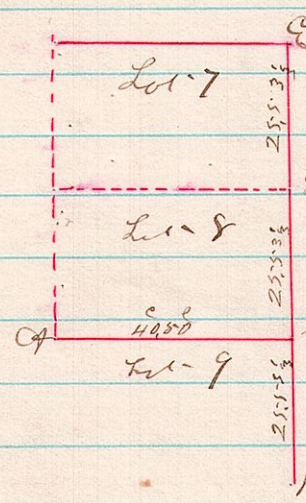

A Survey made for William Finney of the lines designated on the annexed plat by A & and BE A. & A found the stones of the original town where the stand and drove a post at the upper glass - B Stone & at C there was a stone & iron line from A to C & set temporary post - then complete line from B to E setting temporary posts at C & D and other points on the way back corrected posts D to C and all intermediate post - Surveyed Oct 23d 1883 James C. Calhoun County Surveyor

Iron line BE on 3° Variation & missed E to the East 5-8 links Total distance 76.60 c