No. 109.

R	T	Sec	Lots
7	9	32	11/21/22

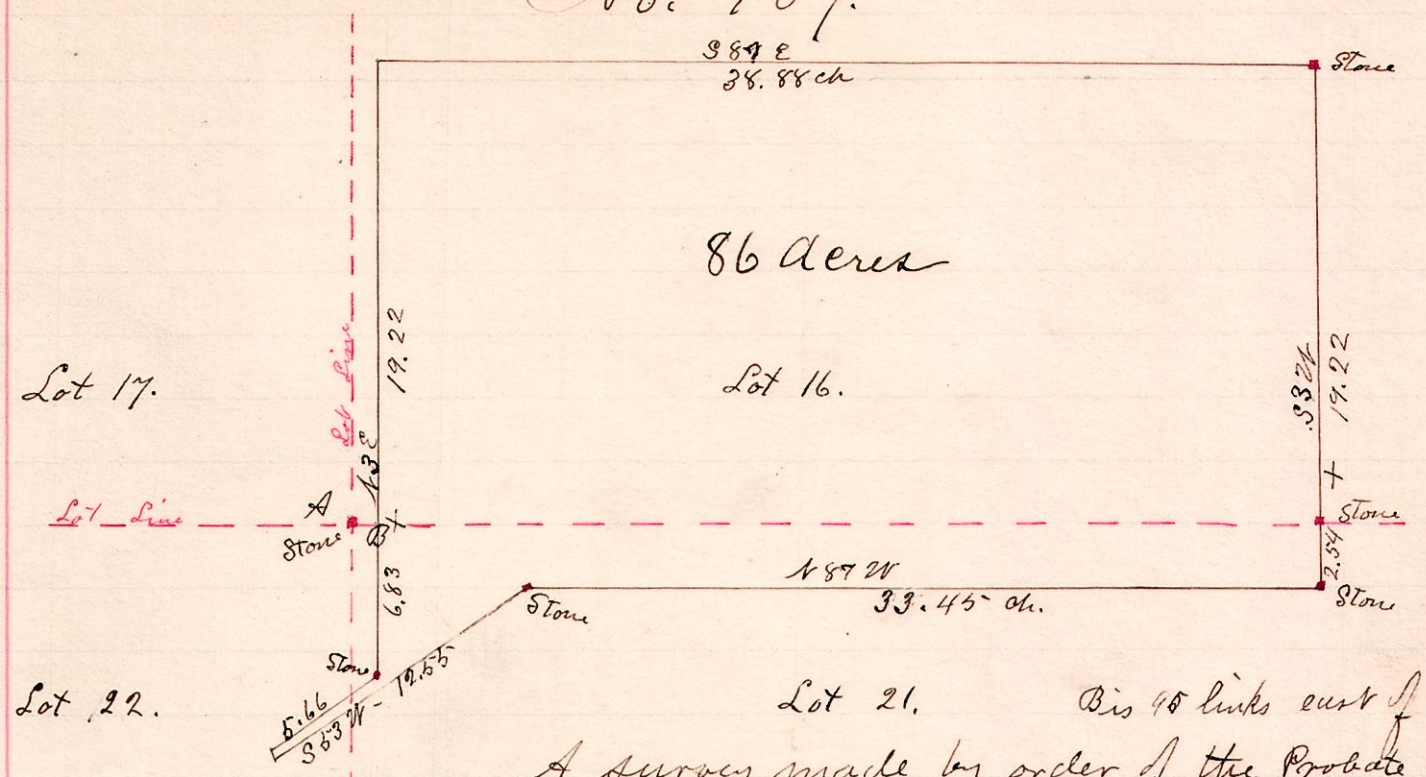

A Survey made by order of the Probate Court.
and appraisment made Jun 17, 1888

Joseph Cole
C. S. Uhl
W. S. Hanna
} Commissioners

W. S. Hanna
County Surveyor

No. 110.

R	T	Sec	Qr	Qr
6	9	18	NW	E

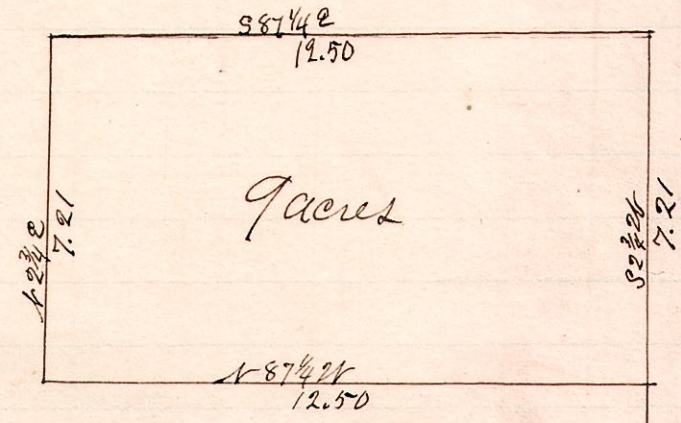

A is the S. E. Cor of the East ½ of the N. W. Qr
of Sec 18, Tp 9, Range 6

Surveyed the above for Benjamin J. Yoder Jan 26, 1888.
W. S. Hanna
County Surveyor

No. 111.

R	T	Sec	lot	Qr
6	9	18	5	
		13	10	

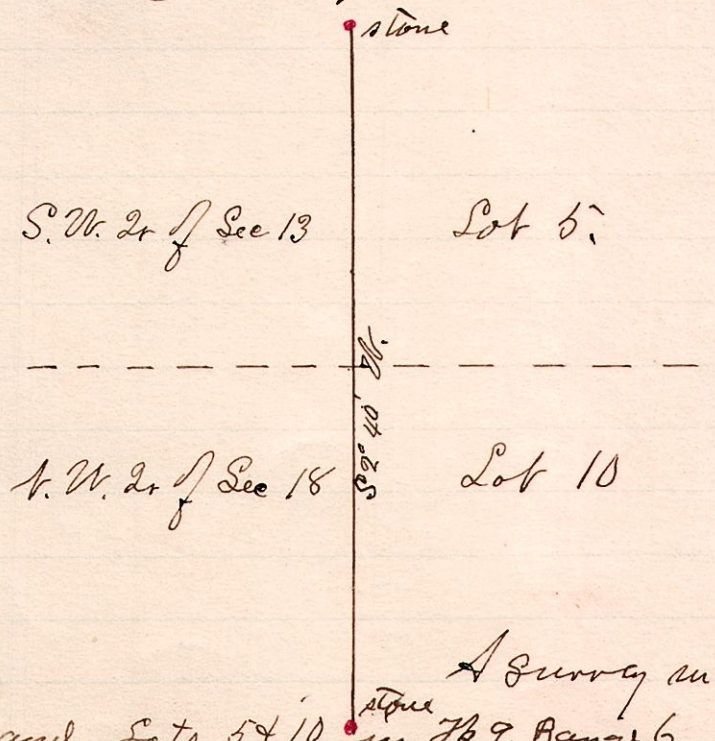

A Survey made to determine the line between
Sections 13 & 18 and Lots 5 & 10 in Tp 9, Range 6. Feb 3, 1888.
W. S. Hanna
County Surveyor