27

Jacob Beidler's Land

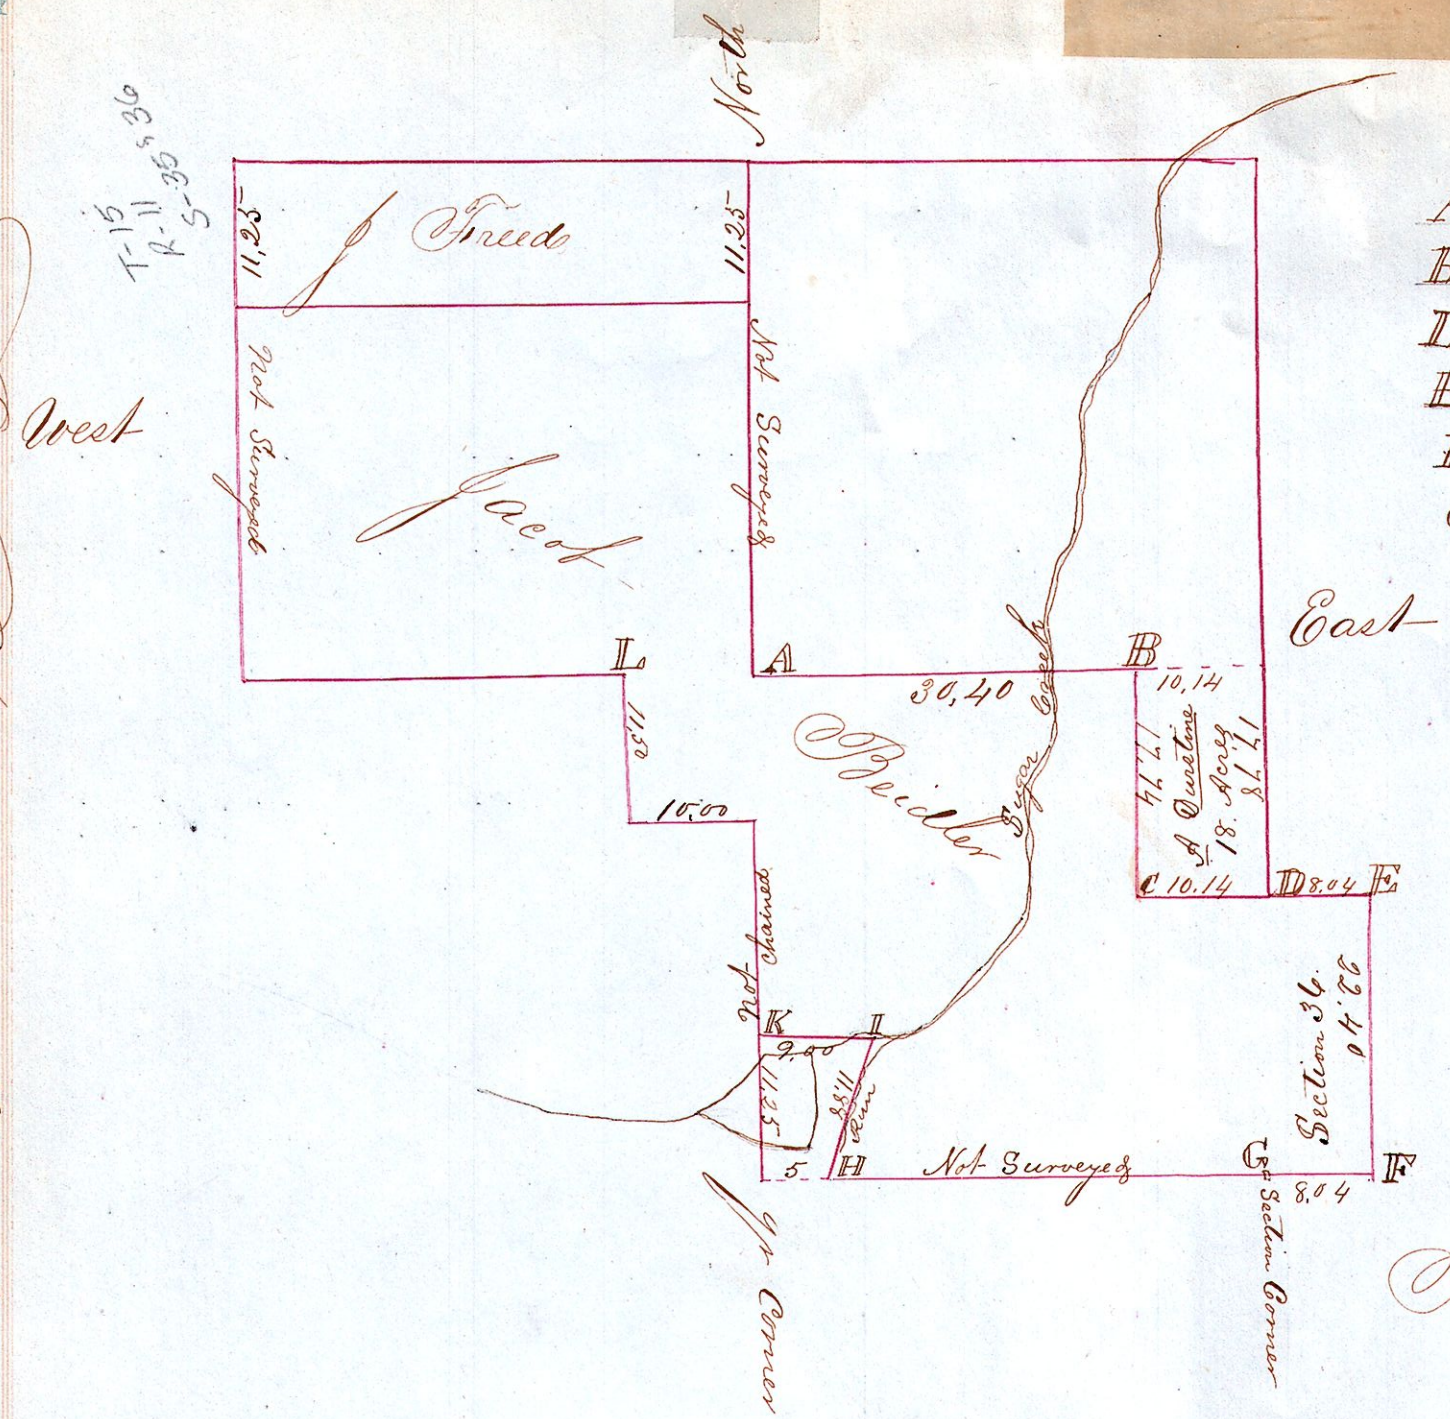

Bearing Trees

A. W. Oak 12 N 17 E 9 links
B. Sugar 16 N 67½° W 19 & Ironwood 2 N 80 E 4.
D. W. Oak 8 S 52½ W 30 & Ironwood 8 N 49 W 22
E. Dogwood 4 S 86° E 10 & Sugar 8 S 69 W 15
F. W. Oak 36 S 70 W 26
G. W. Oak 20 N 58 E 40 S.E corner of Sec. 35
H. W. Oak 15 N 70¾ E 44 links
I. Balm 22 S 18¼ W 34. links (corner in the creek)
K. W. Oak 18 S 28¼ W 96.
L. Maple 14 N 26½ E 16 links

Remarks

All the pieces as represented on the map were surveyed by the bearing of the section lines respectively

Surveyed Oct 1851.

Jackson Silcott (Co Surveyor)

Presented and recorded and plated Nov 17th A D 1856

T. B. Raiff

Recorder