310

390

The newly added annexed Territory on the West Side of the old plat is all that plat inside of the with boundary line which corners at N. B. R. P. and West Side at figures N. 21° W 22 and 901. -
West of the Village
West Side of New limits. -

Notice.

1. A. B. C. D. E. A. represents part discribed in discription 1.
2. F. G. H. I. K. L. M. A. O. P. R. S. F. represents part discribed in discriptions N. 2.
3. A. E. D. F. G. H. J. K. L. M. N. A. represents present Corporation Limits

I certify the above to be a correct plat of the Territory proposed to be annexed to the Incorporated Village of Holmesville Holmes County Ohio.

Frank H. Gennet
County Surveyor.

I certify the above to be a correct copy of the plat of the Territory proposed to be annexed to the Incorporated Village of Holmesville Holmes County Ohio as given to me by F. H. Gennet County Surveyor of Holmes County Ohio
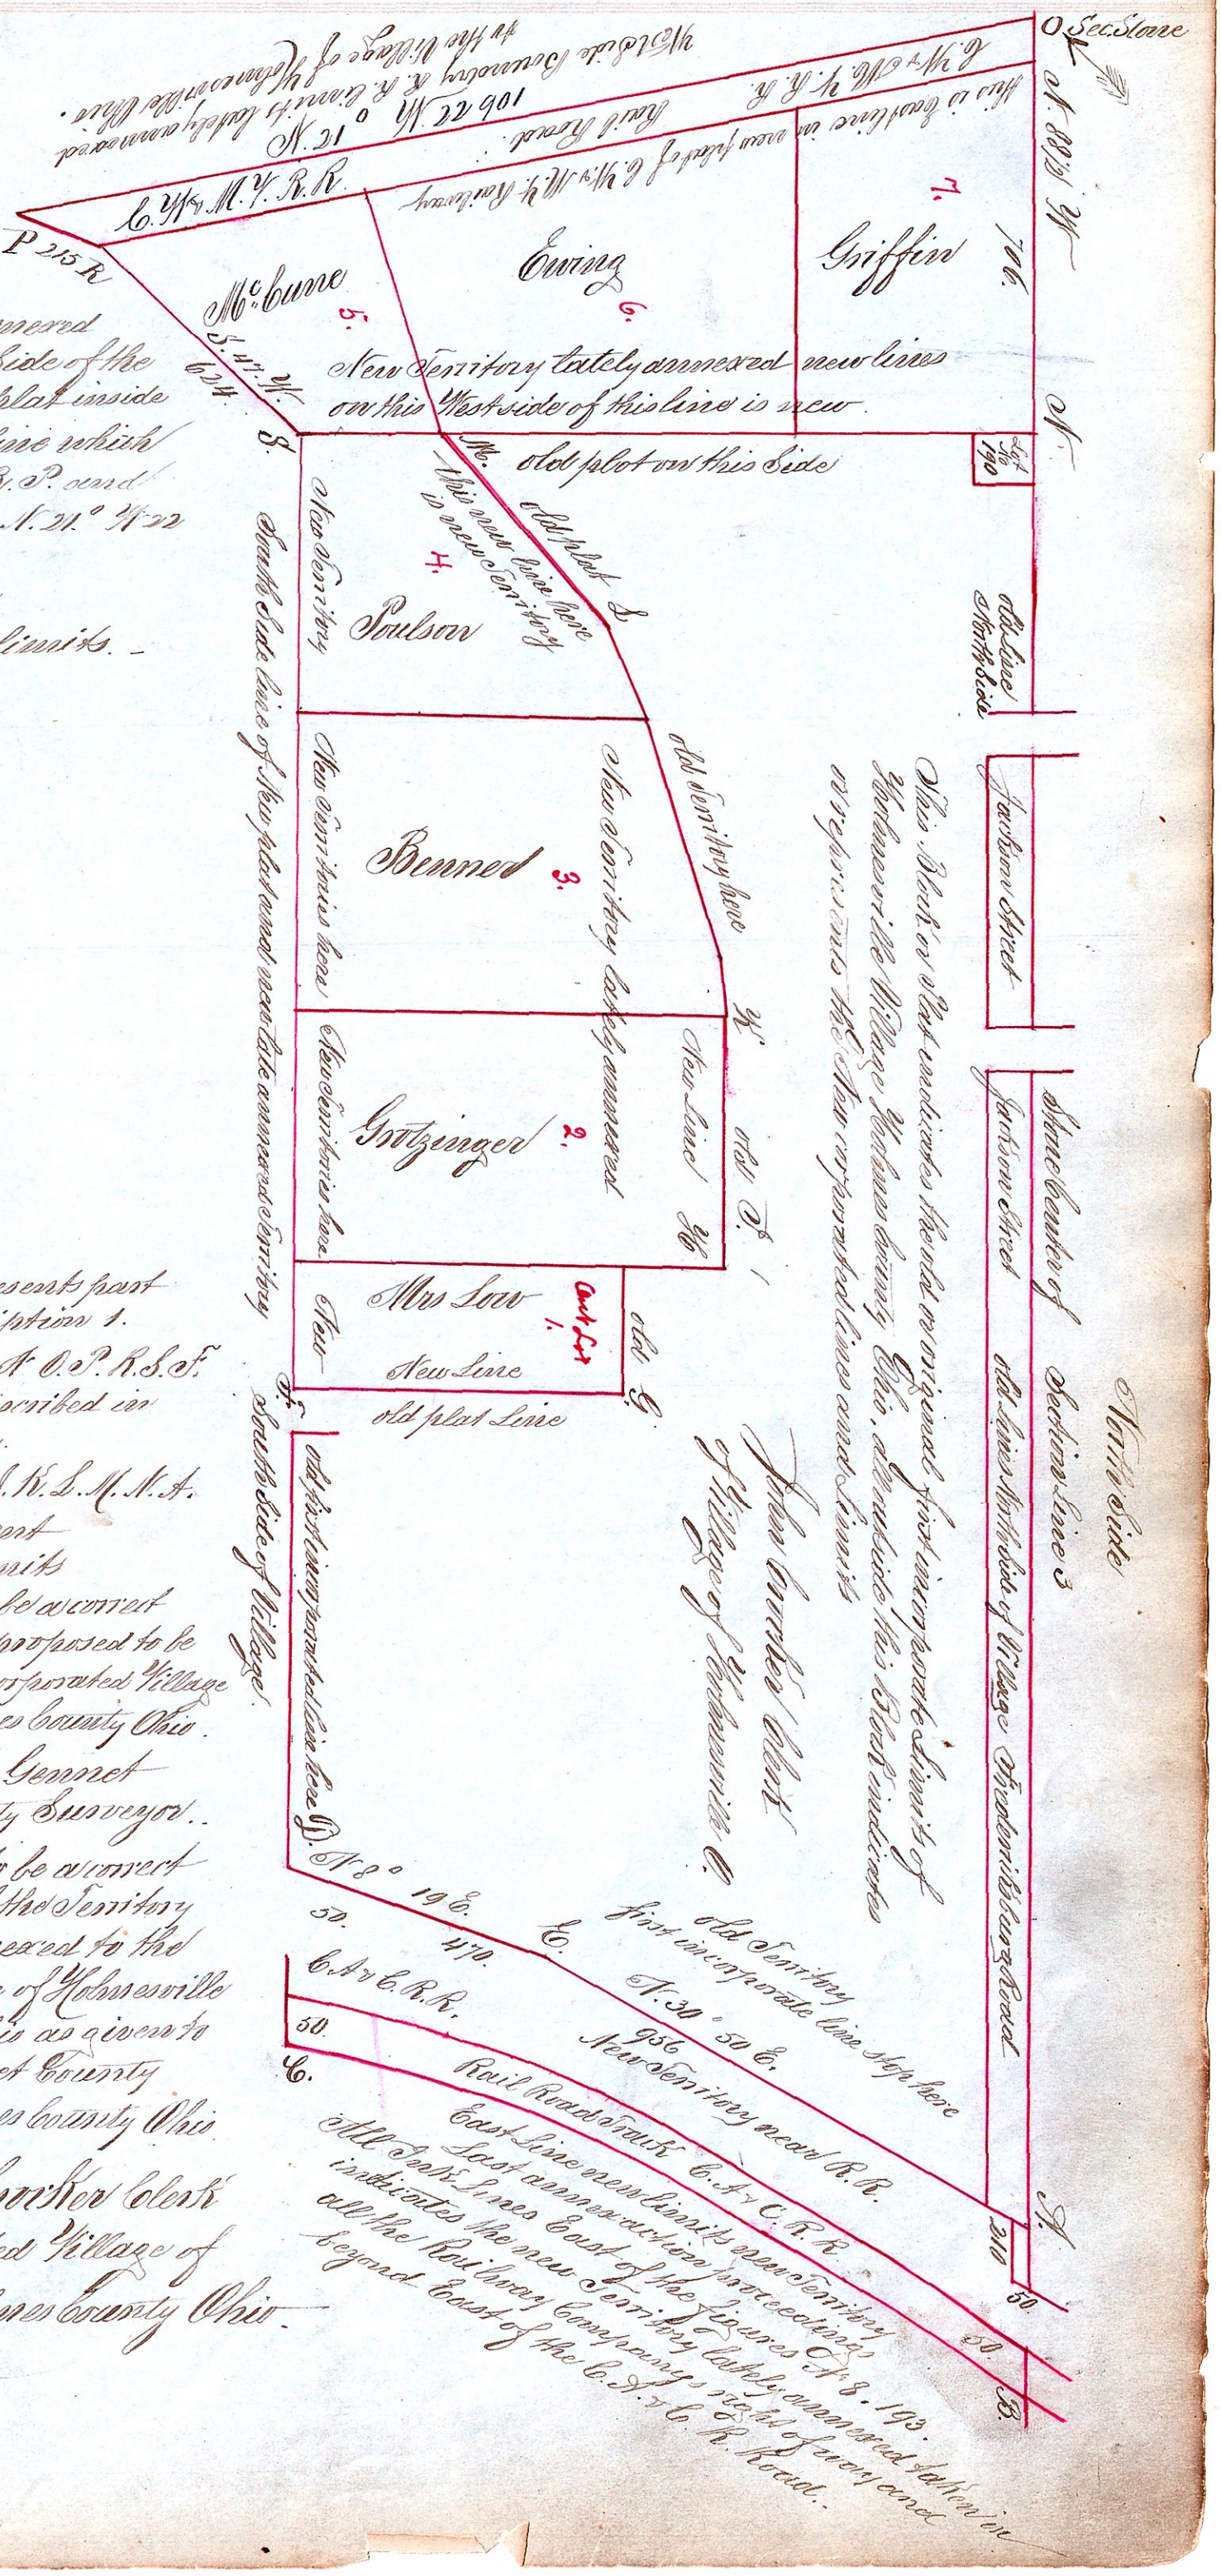
John Conkle Clerk
of the Incorporated Village of
Holmesville Holmes County Ohio.