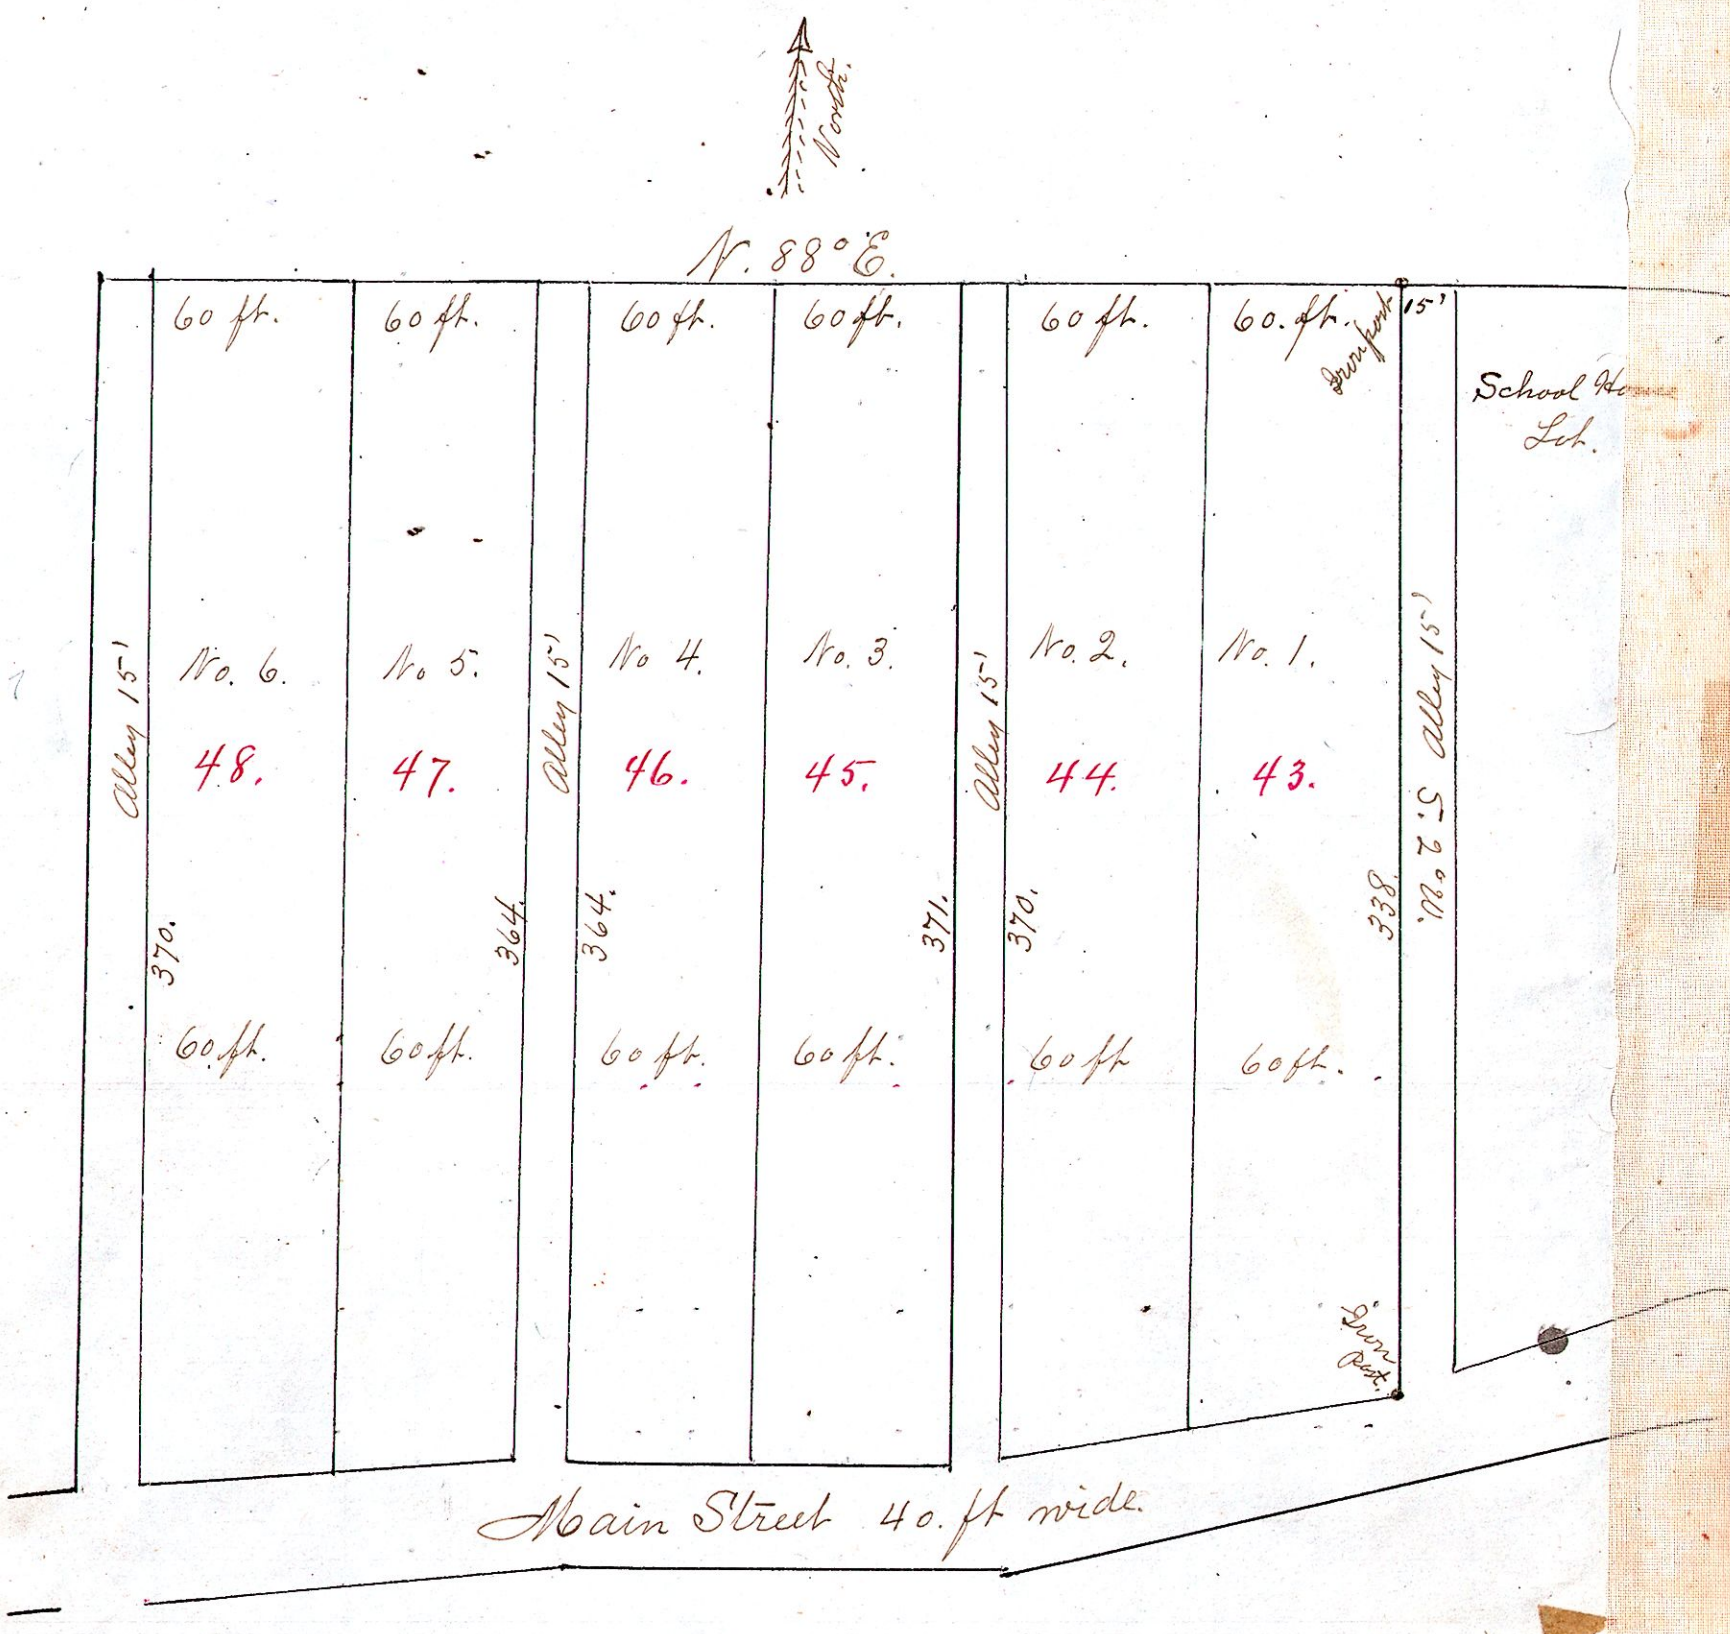

The above lots are located on the South East quarter of section 26. in Township 20 of Range 15. Commencing 15 west of the North west corner of the School House Lot in Lakeville, and running as indicated on plat.
The Lots are 60 feet wide, with parallel lines leading South to the north line of the public Street or Road. The n line of road to be the South line of the lots. regardless of distances marked on the map.
The figures in red represent Lot numbers.
Iron posts are planted at the east corner of Lot No. 1. from which to make future surveys.

I hereby certify the above to be a correct plat of the lots and alleys of J. B. & S. P. Kopp's additi of 6 Lots to the Village of Lakeville in Holmes County Ohio.

H. H. Robinson Surveyor.

We the undersigned acknowledge that we are the proprietors of the within platted Lots and alleys
June 21st. 1909.

H. H. Robinson Notary Public.

J. B. Kopp
S. P. Kopp.

I hereby certify that I have caused the within lots to be appraised, and have the same on the Tax Duplicate

G A Jordan
County Auditor.

Received for record at 3.45 P.M. June 26th. 1909.
Recorded June 29th. 1909.

Henry Lange Recorder.