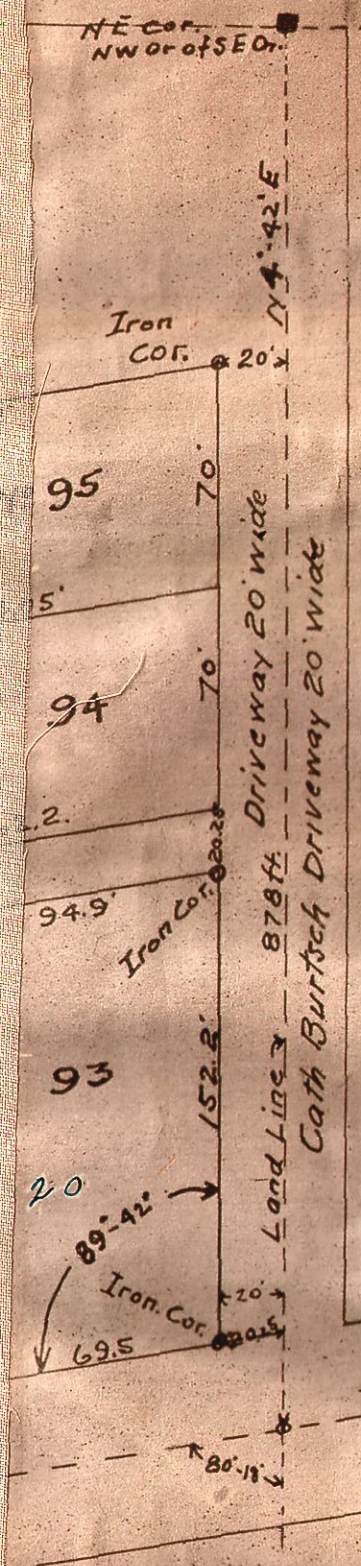

PLAT
L. I. KLINGLER'S
SUB DIVISSION

I hereby certify that this is a true and correct Plat showing Lots, Steets and Alleys of L. I. KLINGER'S Sub Divission of Inlots situated on the N.W. Qr. of the S.E. Qr. of Section 1. in Tp. 8. Range 9. and being in the Incorporated Village of Glenmont O. Surveyed and platted by me this 26" day of May A. D. 1925.

scale 60 Ft. = 1 in W. R. Reidenbach. D. Co. Surv.

I hereby certify that the Lots hereon shown have been appraised according to law

W. D. Kasago Auditor

STATE OF OHIO Holmes Co. SS
personaly before me appeared L. I. KLINGER and acknowledged himself to be the owner and proprietor of the above Sub Divission of Inlots and that the streets and alleys hereon shown are hereby dedicated to public use
Subscribed to before me this.....day of June. 1925

L. I. Klingler Proprietor.

In witness where of I have hereunto set my hand and Seal this 1st day of June 1925

Mark Schuler
Notary Public