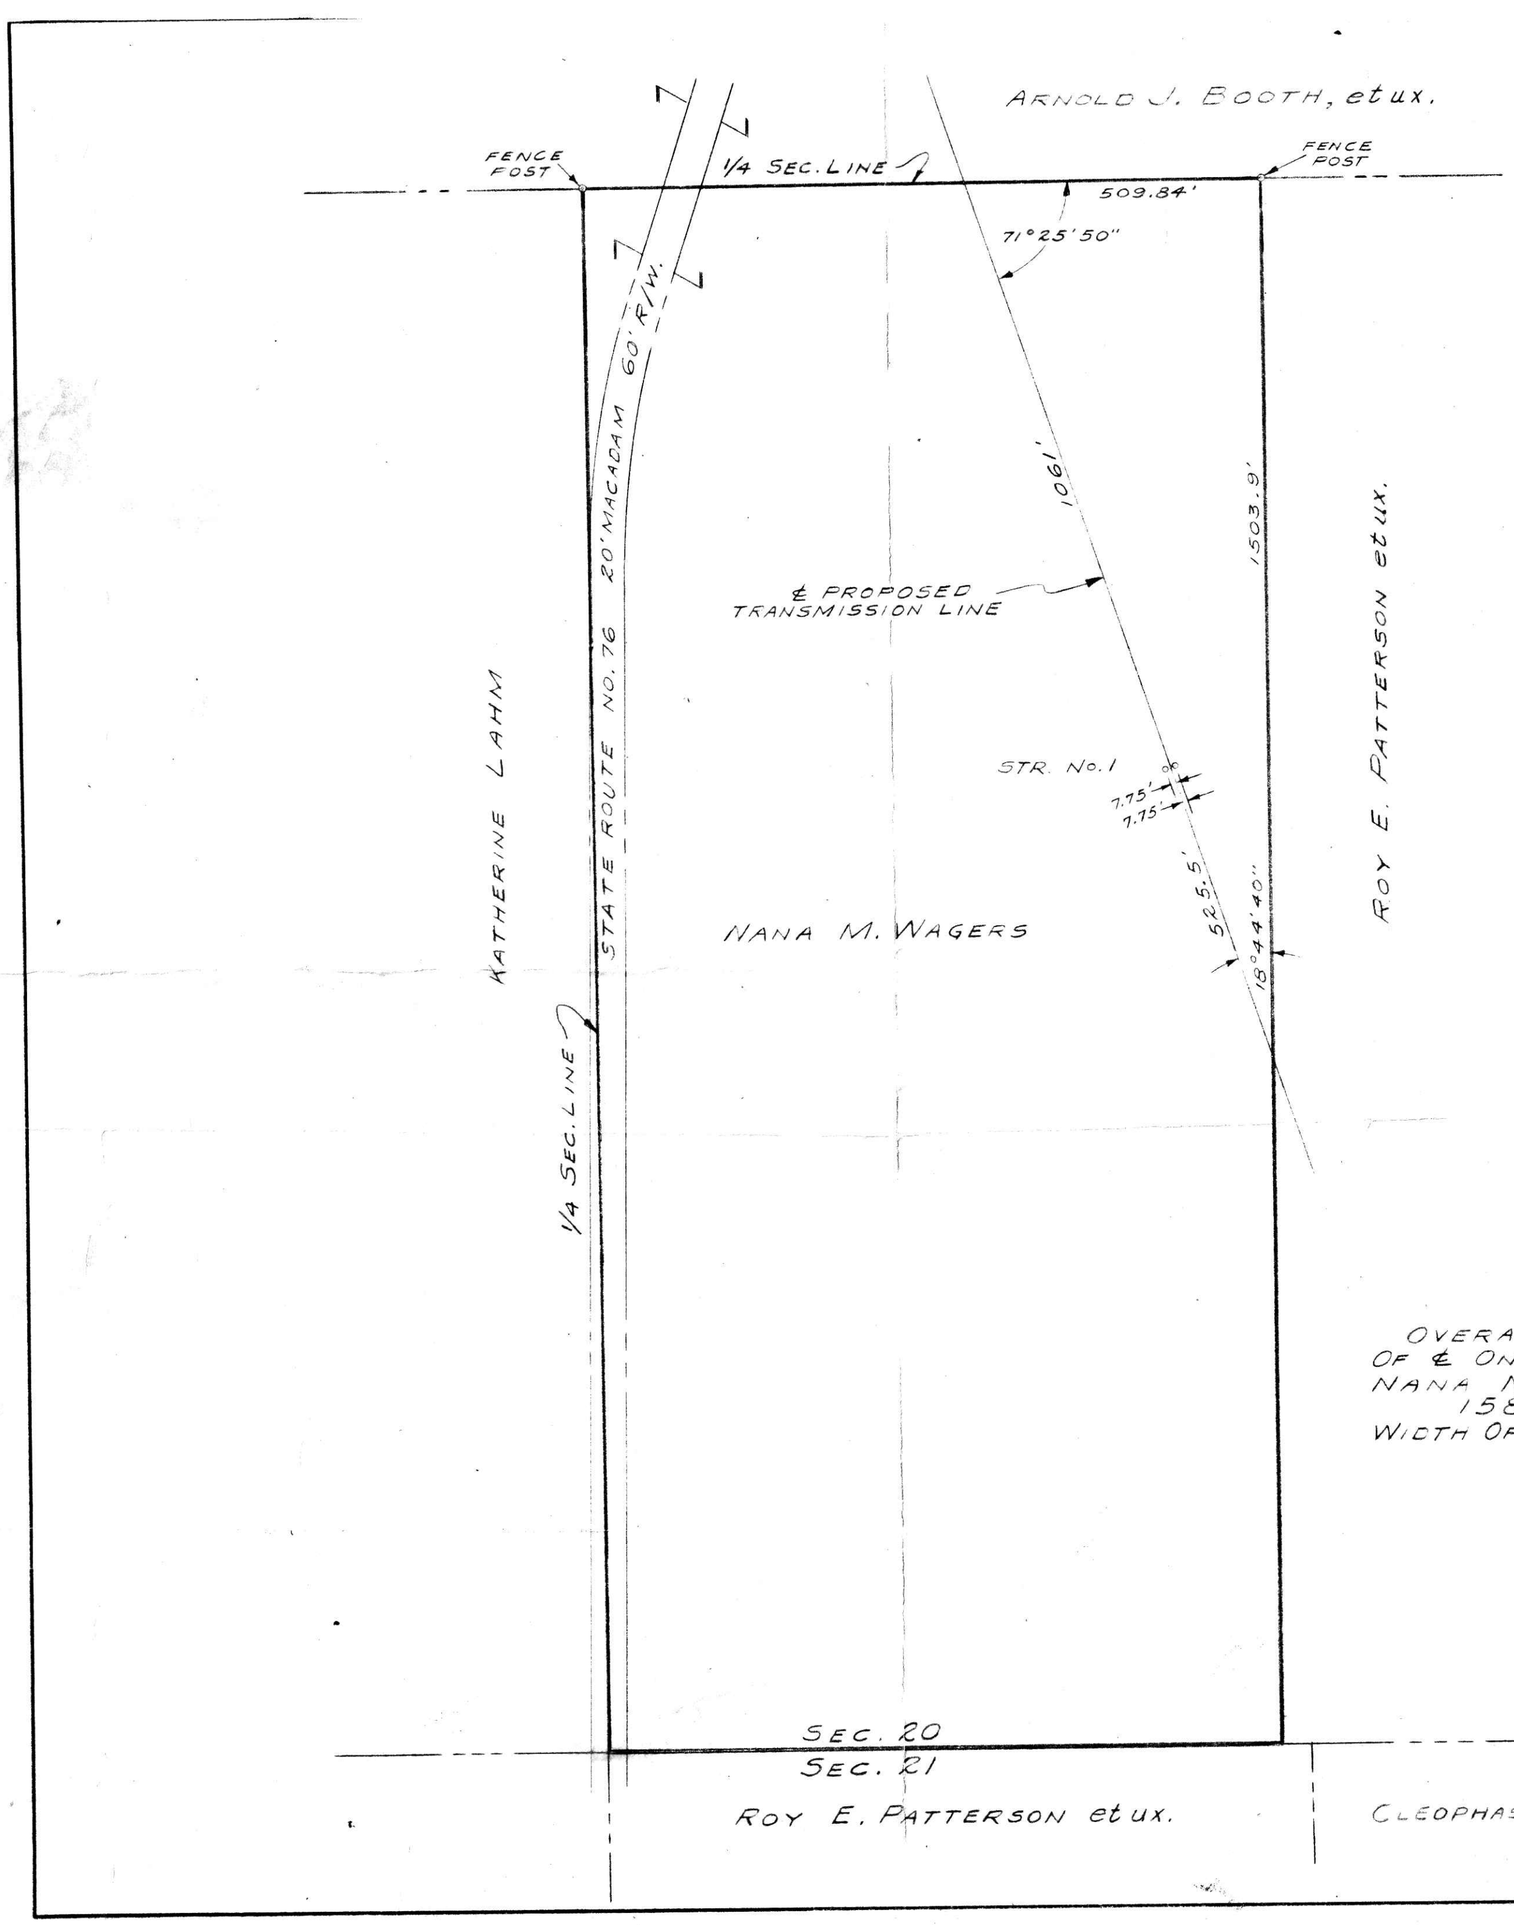

N

STATE OF OHIO
HOLMES CO.
MECHANIC TWP.
SEC. 20
T. 8 N., R. 7 W.
U. S. MILITARY SURVEY

OVERALL LENGTH
OF ℄ ON THE LANDS OF
NANA M. WAGERS
1586.5'
WIDTH OF R/W. STRIP 100'

DATE	No.	REVISIONS	APPR.

No.	REFERENCE DRAWINGS

S. COSHOCTON-WOOSTER LINE

OHIO POWER COMPANY

MAP SHOWING PROPOSED
TRANSMISSION LINE
THRU THE LANDS OF
NANA M. WAGERS

DRAWN BY W.R.M.	DATE 7-23-56
TRACED BY W.R.M.	SCALE 1" = 200'
CHECKED BY C.R.F.	DRAWER
APPR. W.M. Riddick	

0-28202C

EAS. 78, MAP 1972

51459

Received December 31, 1956
At 8:45 o'clock A. M.
Recorded January 7, 1957
In Holmes County
Record of Plats
Vol. 2 Page 52
Evelyn Anderson, Recorder
Recorder's Fee $3.90

REFERENCE: SEE DEED RECORD VOL. 133 PAGE 449