P. 2-160

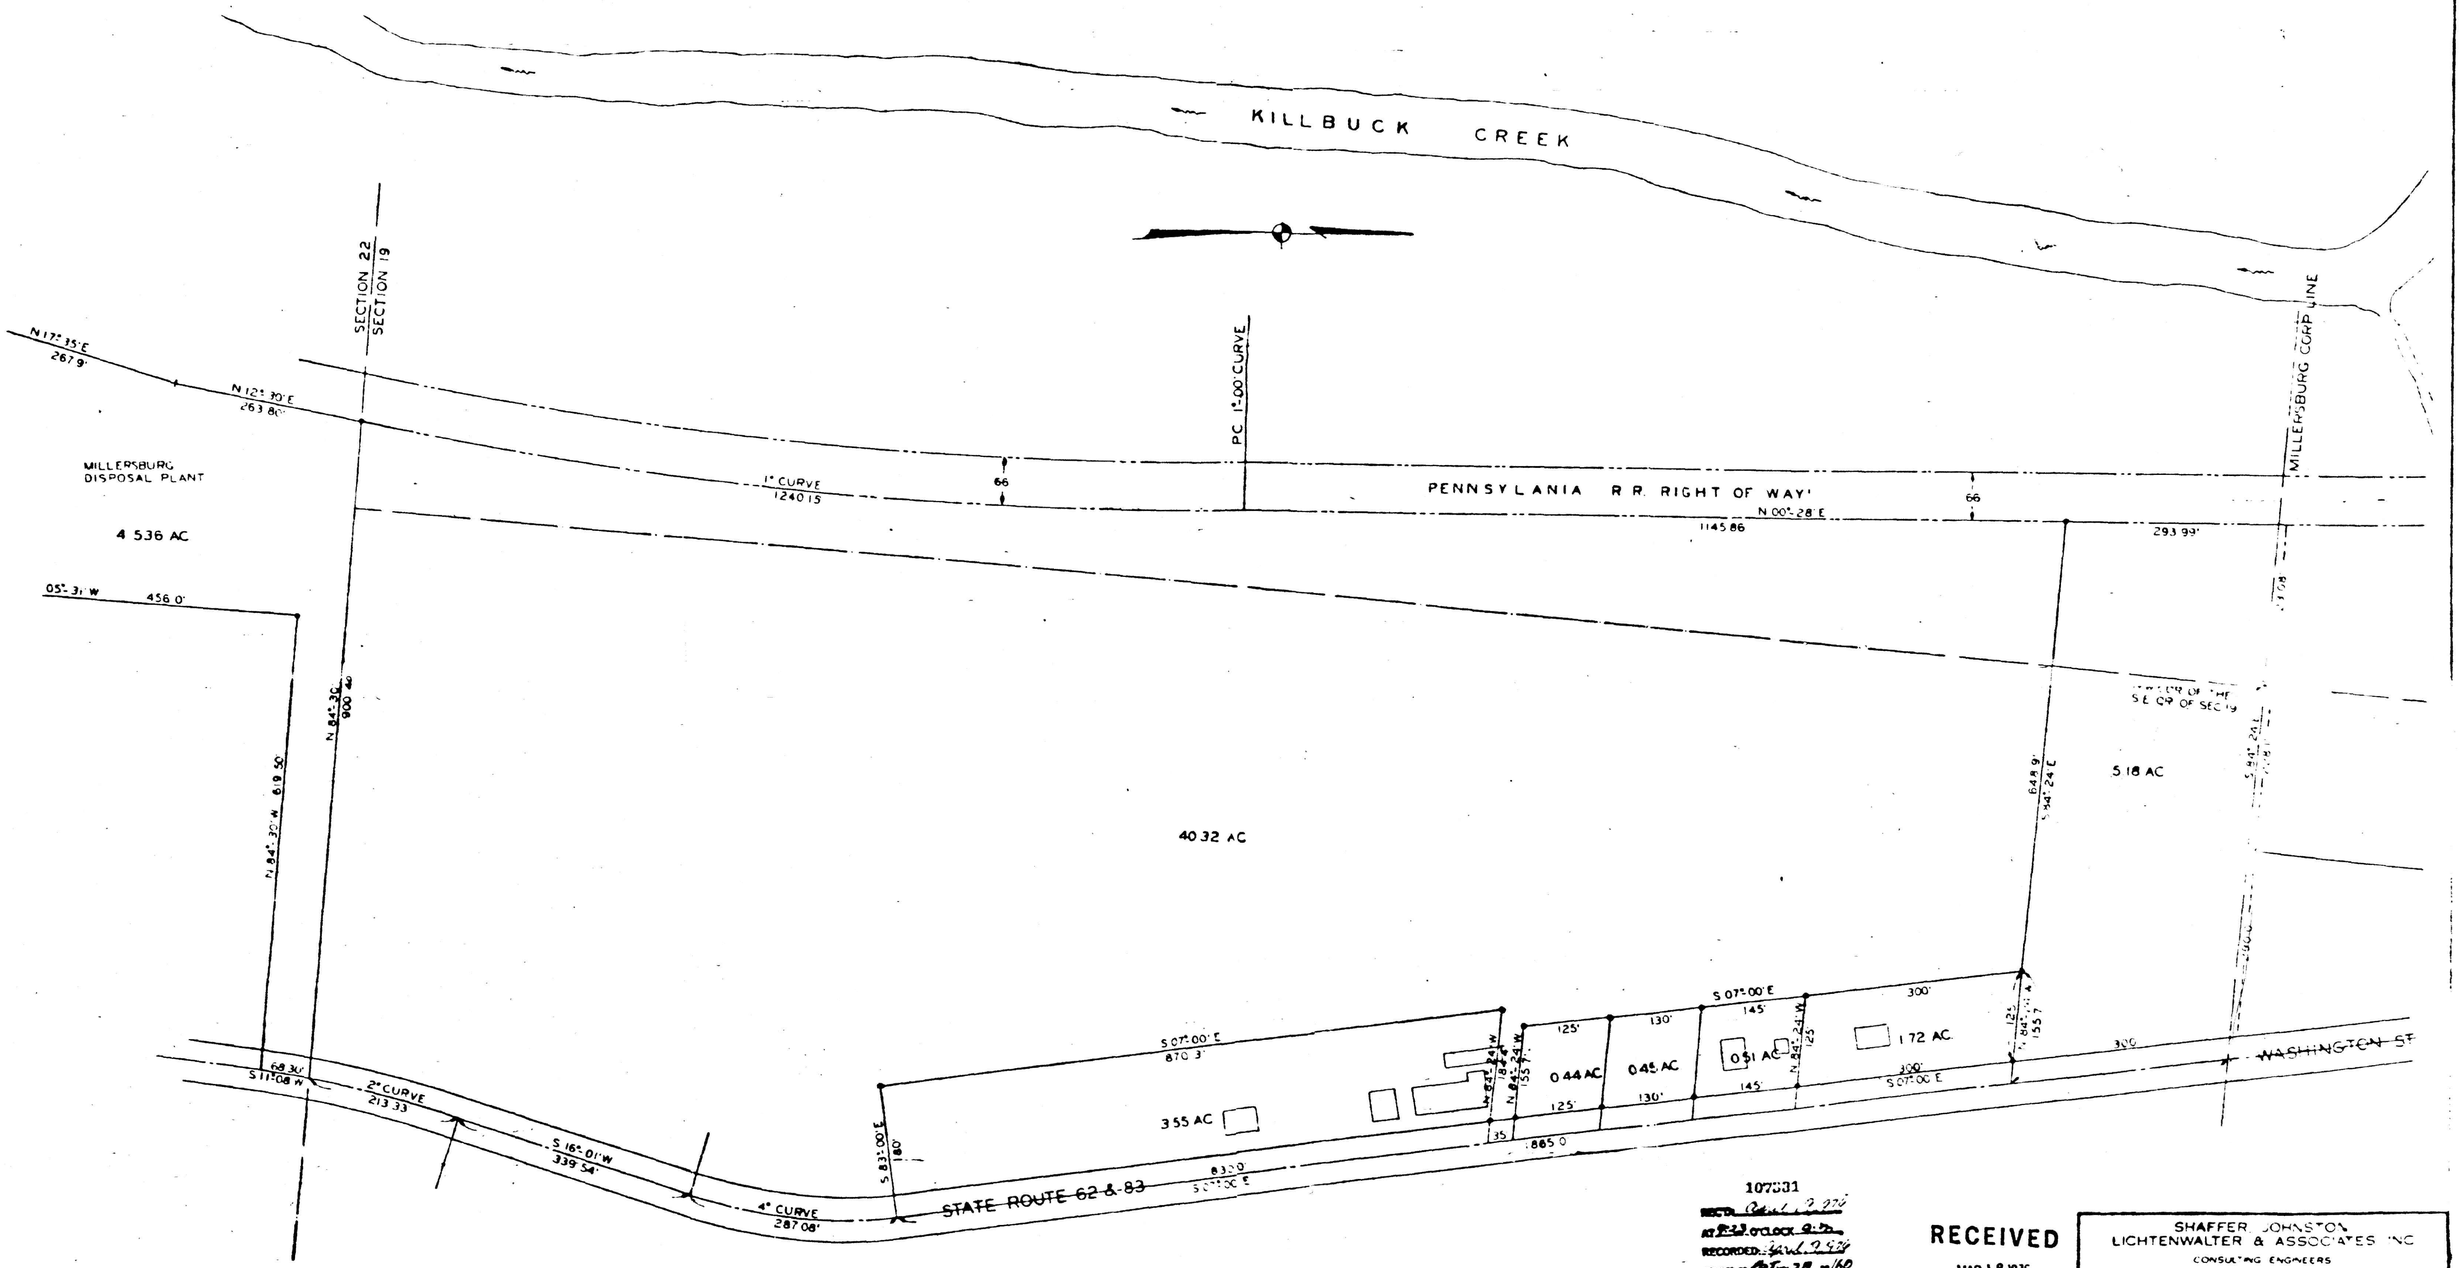

107331

RECD. [illegible]
AT 9:23 O'CLOCK [illegible]
RECORDED [illegible]
HOLMES CO. [illegible] VOL 29 PG 160
FEE $ 14.70
[illegible] RECORDER
35 X 21 X 2

Deed: Vol 193
Pg 726

RECEIVED
MAR 18 1976
DARRELL CONKLE
AUDITOR

PRINTED
SEP 24 1975
SHAFFER JOHNSTON
LICHTENWALTER, and ASSOC. Inc.

SHAFFER JOHNSTON
LICHTENWALTER & ASSOCIATES INC
CONSULTING ENGINEERS
WOOSTER OHIO

VILLAGE OF MILLERSBURG
ANNEXATION MAP

SECTION 19, TOWNSHIP 9, RANGE 7
HARDY TOWNSHIP, HOLMES COUNTY, OHIO

DRAWN	CHECKED	SCALE	DATE
C.M.S.			SEPT

JOB NO. EA-920 SHEET OF 1