22½ X 15

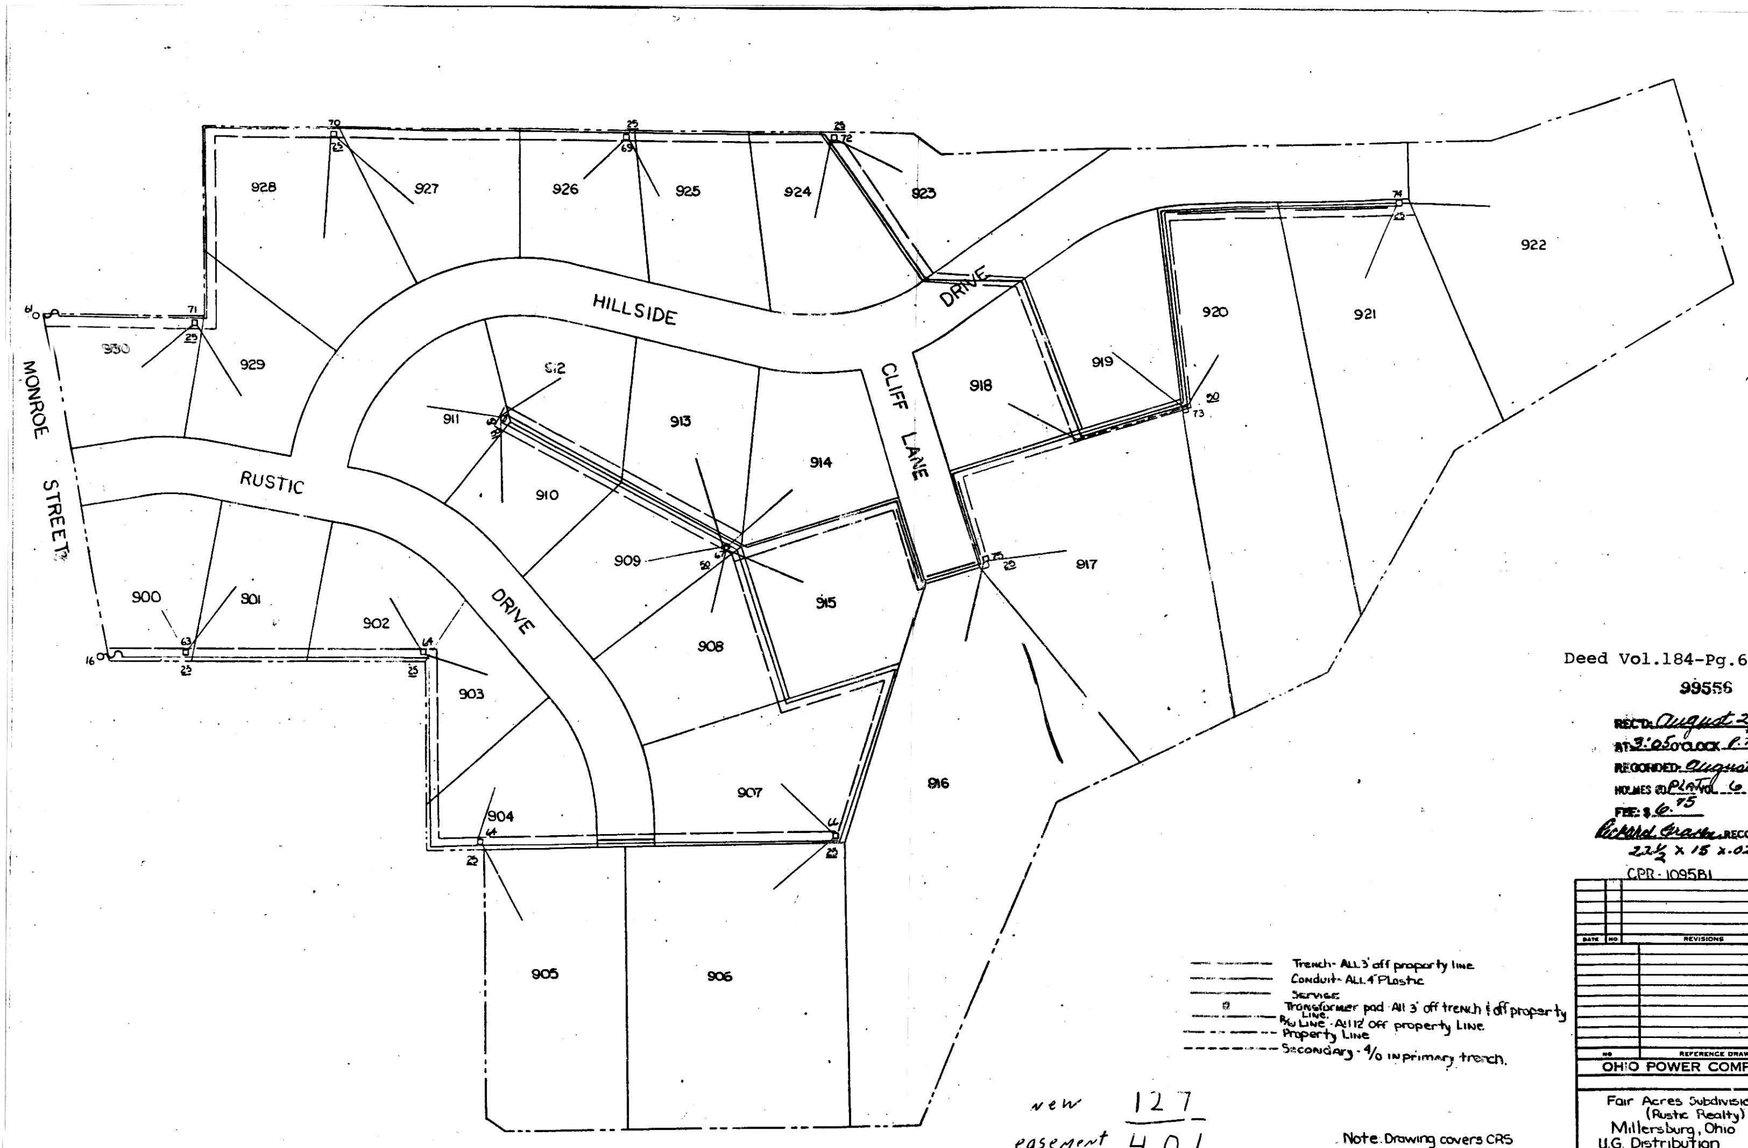

Deed Vol.184-Pg.643

99556

RECD: August 3, 1973
AT 2:05 O'CLOCK P.M.
RECORDED: August 3, 1973
IN PLAT VOL. 6 PG. 6
FEE: $ 6.75
Richard Tucker RECORDER
22½ X 15 x.02
CPR-1095B1

Trench- ALL 3' off property line.
Conduit- ALL 4" Plastic
Services
Transformer pad- All 3' off trench & off property line.
P/L Line- All 12' off property Line.
Property Line
Secondary- 4/0 in primary trench.

new 127
easement 401

Note. Drawing covers CRS M-11 & M-32

NO	REVISIONS	APPR

NO REFERENCE DRAWINGS

OHIO POWER COMPANY

Fair Acres Subdivision
(Rustic Realty)
Millersburg, Ohio
U.G. Distribution

DRAWN BY	DATE 7-13-73
TRACED BY P.Tucker	SCALE 1" = 50'
CHECKED BY	DRAWER
APPR.	

Dwg 3D-178-E