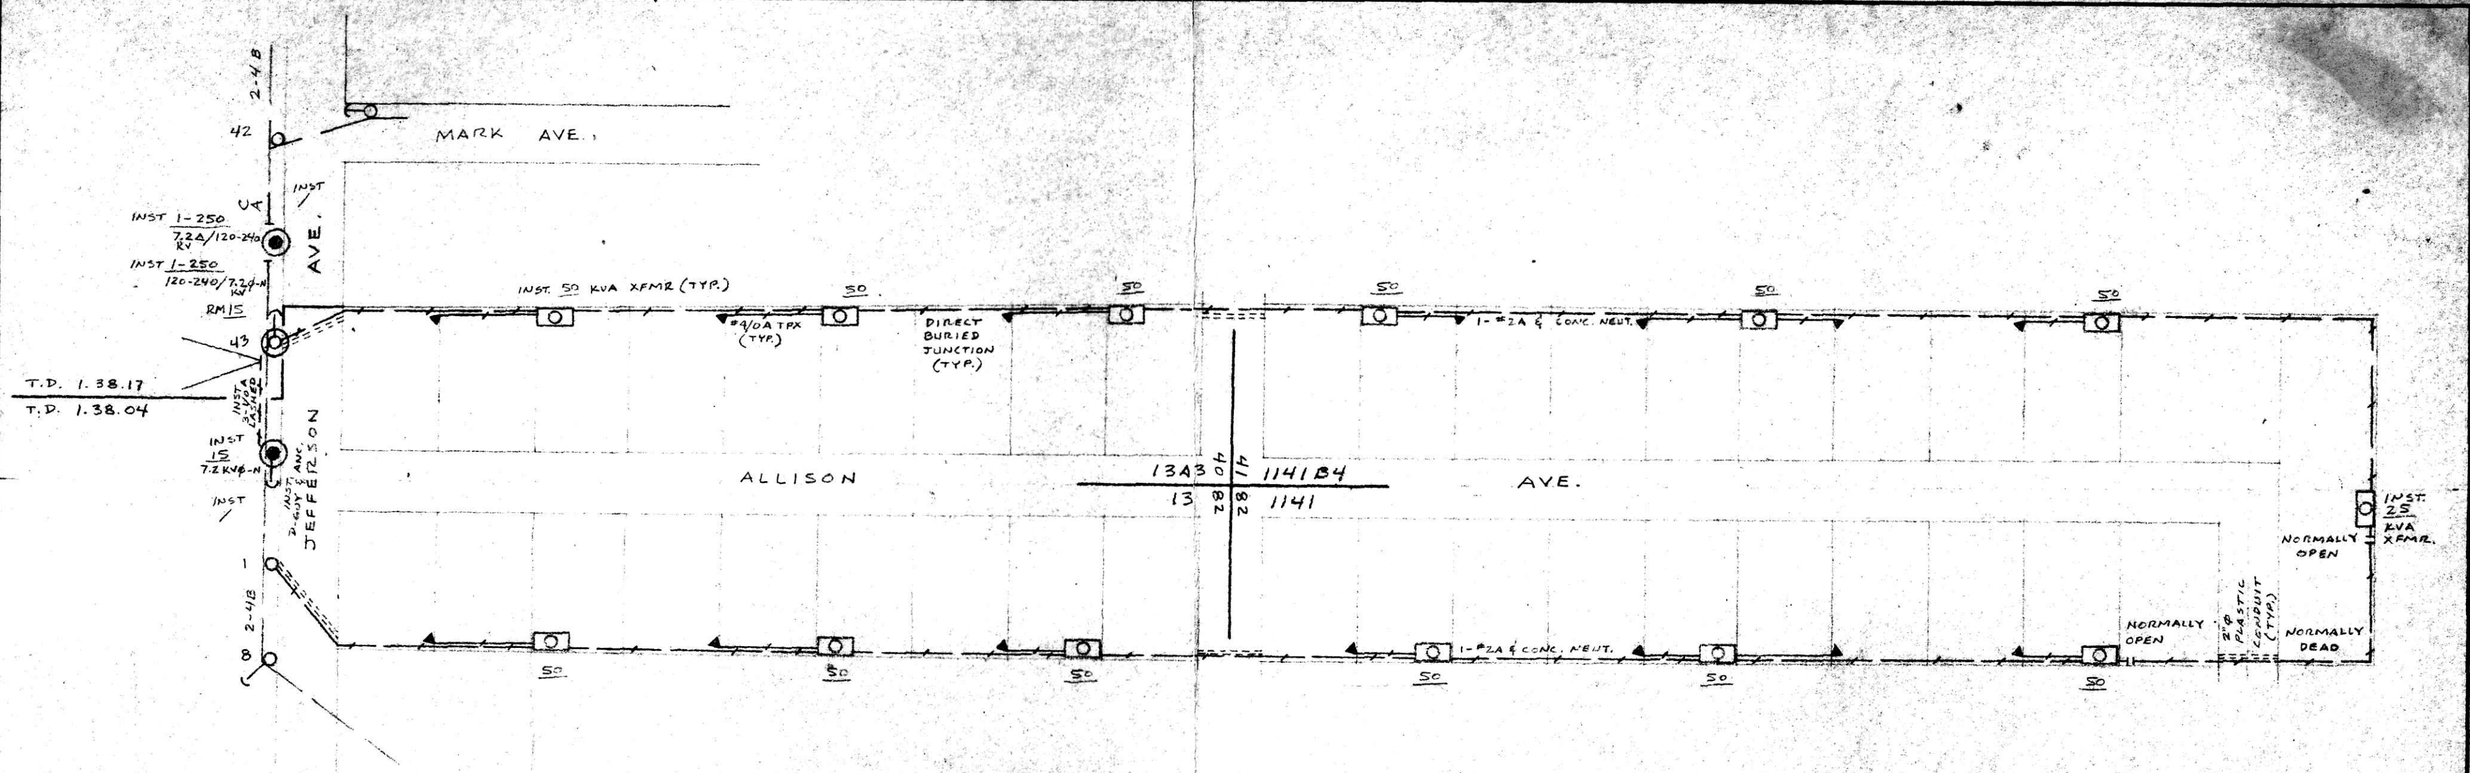

N

KILLBUCK TWP.
HOLMES CO.
STATE OF OHIO
S.W. QTR. SEC. 6
TWP. 8 N. & RANGE 7 W.

99924 INDEXED

REC'D: September 18, 1973
AT 11:23 O'CLOCK A.M.
RECORDED: Sept. 18, 1973
HOLMES CO PLAT VOL. 4 PG. 9
FEE: $ 6.76
Richard Drake RECORDER

Easement in Deed Vol.185-Pg.124

DATE	NO.	REVISIONS	APPR.

NO.	REFERENCE DRAWINGS

OHIO POWER COMPANY

PROPOSED FACILITIES TO SERVE
KILLBUCK HEIGHTS ALLOTMENT #2
NOTE: EASEMENT 12 FT. (TYP.)

DRAWN BY D.M. SCHMIDT	DATE 8-24-73
TRACED BY "	SCALE 1" = 1'-0"
CHECKED BY "	DRAWER
APPR.	

2 - D255 - C.

20½ X 16½