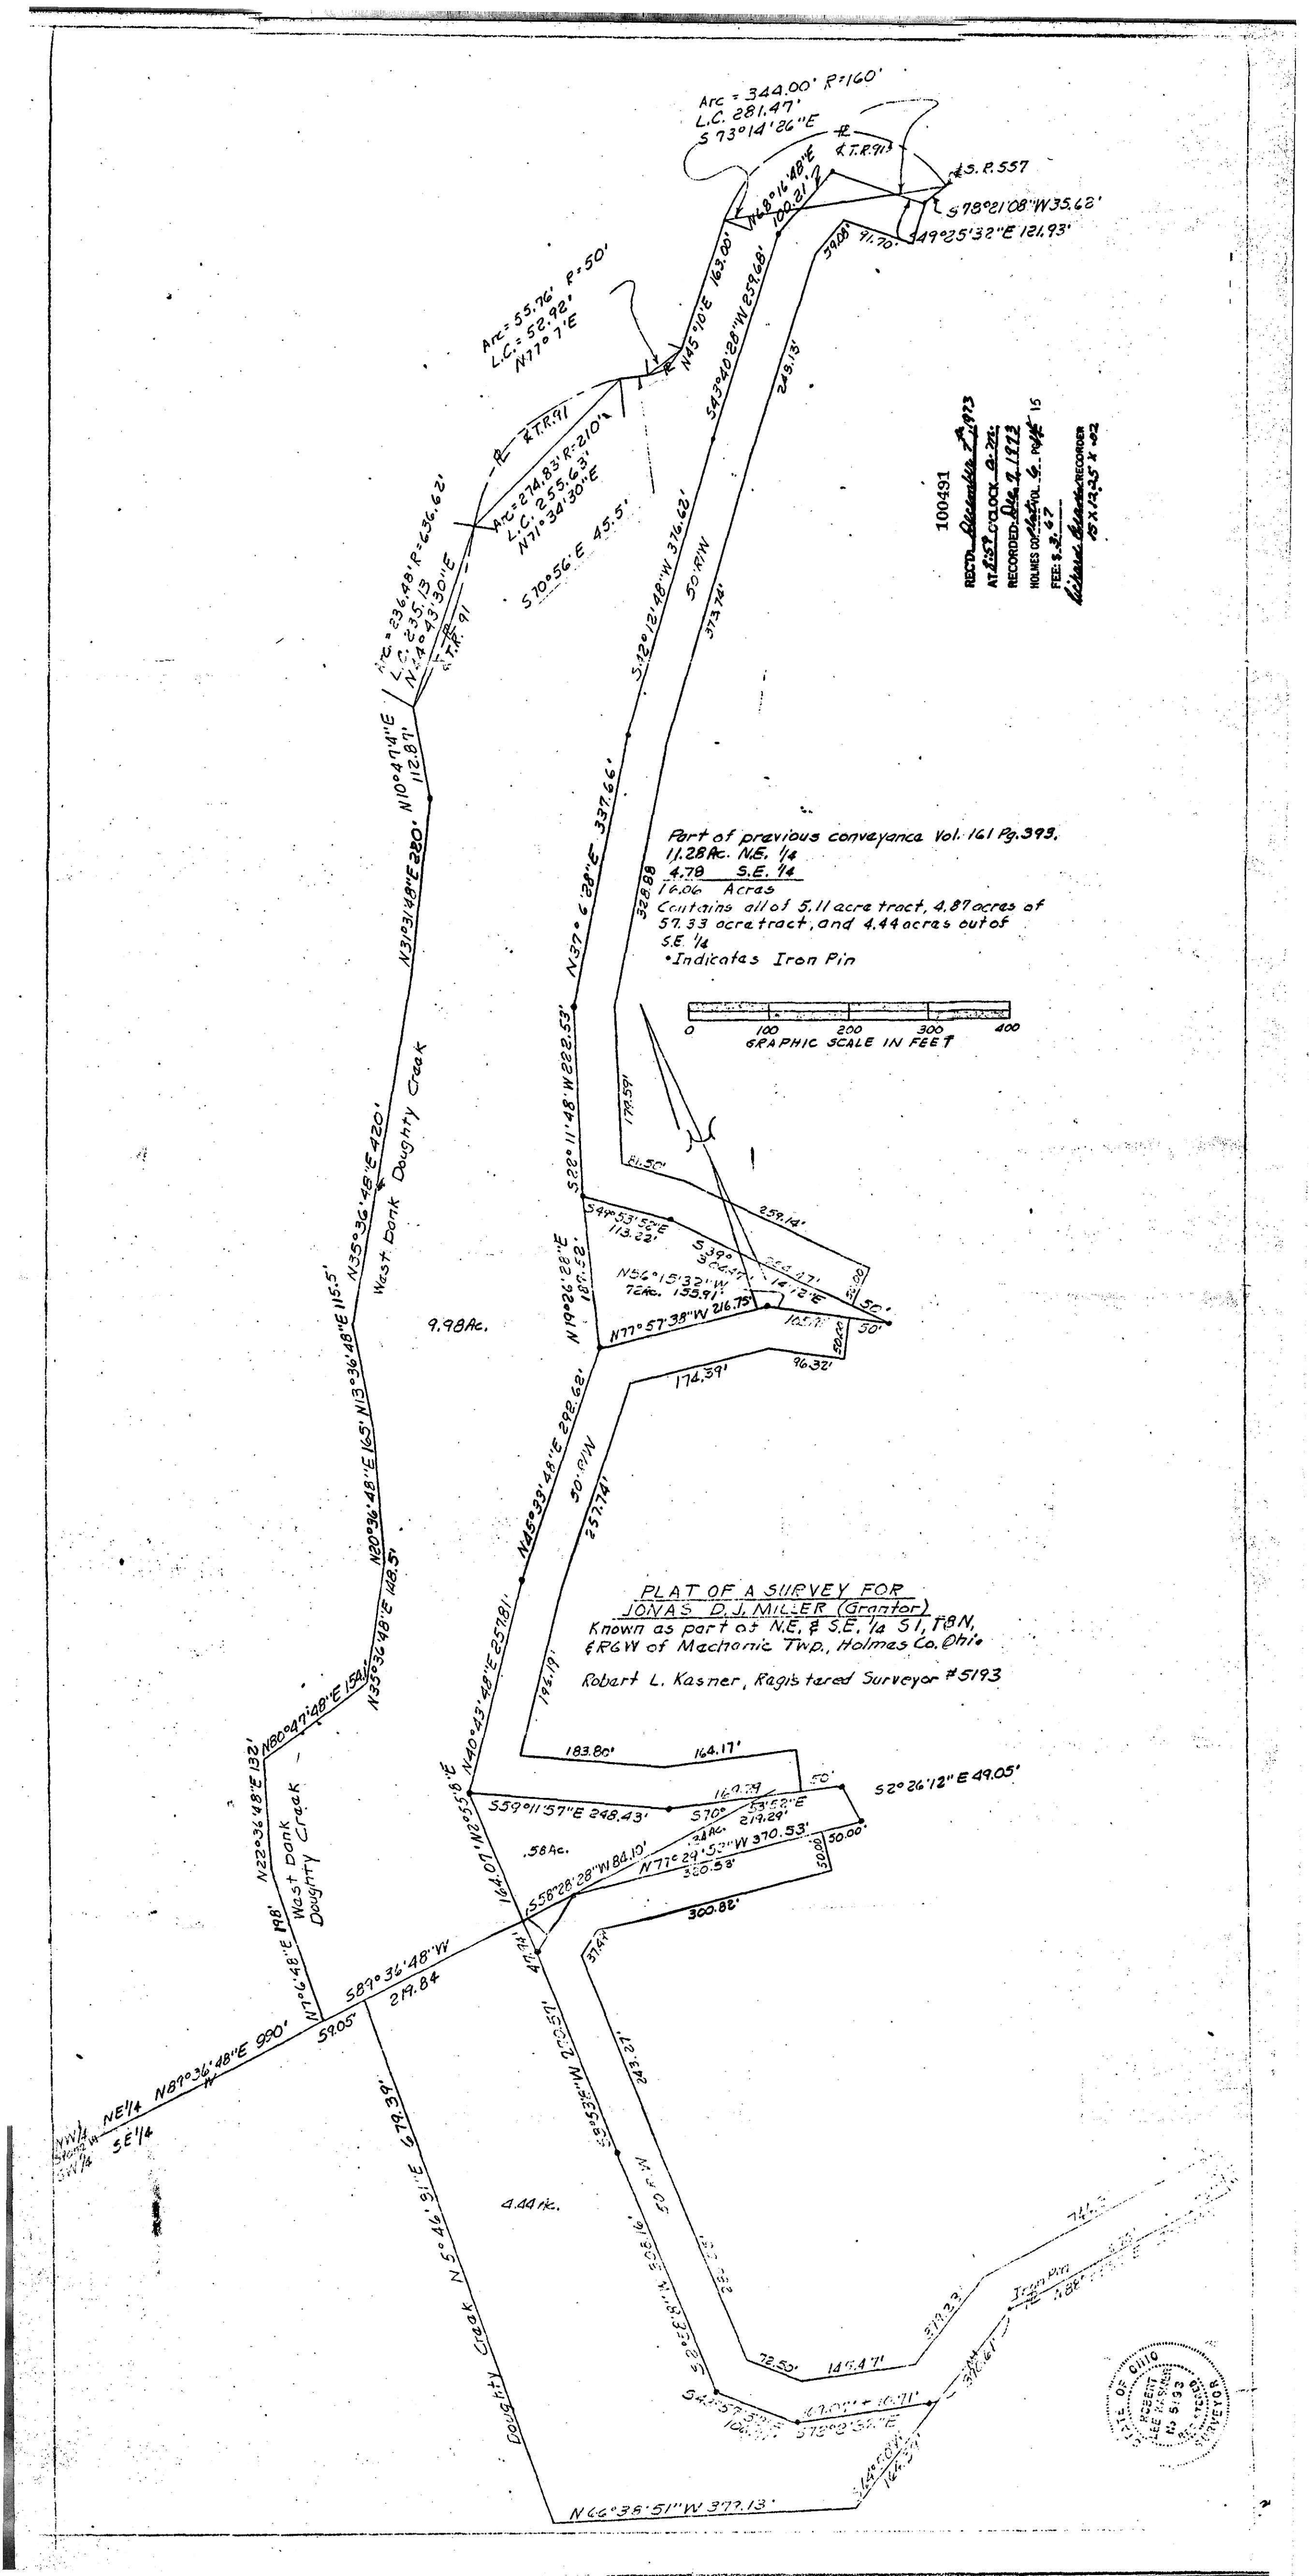
Arc = 344.00' R=160'
L.C. 281.47'
S 73°14'26"E
T.R.91
S. R. 557
S 78°21'08"W 35.62'
S 49°25'32"E 121.93'
N 8°16'48"E
100.21'
39.08'
91.70'
N45°10'E 163.00'
S43°40'28"W 259.68'
249.13'
Arc = 55.76' R=50'
L.C. = 52.92'
N77°7'E
T.R.91
Arc=274.83' R=210'
L.C. 255.63'
N71°34'30"E
S70°56'E 45.5'
Arc = 236.48' R=636.62'
L.C. 235.13'
N24°43'30"E
T.R. 91
N10°47'W 112.87'
N31°31'48"E 220.
N35°36'48"E 420'
N20°36'48"E 165'
N13°36'48"E 115.5'
N33°36'48"E 148.5'
N80°47'48"E 154'
N22°36'48"E 132'
N7°6'48"E 198'
S89°36'48"W 219.84
59.05'
N89°36'48"E 990'
NW1/4 SW1/4
NE1/4 SE1/4
West Bank Doughty Creek
9.98Ac.
S12°12'48"W 376.62'
50' R/W
373.74'
N37°6'28"E 337.6'
328.88
S22°11'48"W 222.53'
179.59'
R1.50'
259.14'
S49°53'52"E 113.22'
S39°
224.47'
N56°15'32"W 72Ac. 135.91'
N77°57'38"W 216.75'
105.7'
50'
96.32'
174.39'
N19°26'28"E 107.52'
N45°33'48"E 298.62'
257.74'
50' R/W
194.19'
183.80'
164.17'
N40°43'48"E 257.81'
S59°11'57"E 248.43'
160.79'
S70°53'52"E 219.29'
50'
S2°26'12"E 49.05'
.58Ac.
N77°29'53"W 370.53'
30.00'
N58°28'28"W 84.10'
300.58'
300.82'
314.1'
N25°55'8"E 161.07'
S89°53'36"W 270.57'
243.27'
4.44 Ac.
S 22°
72.52'
149.47'
S42°57'3"E 100.01'
S75°2'35"E
N66°38'51"W 377.13'
100491
RECD. December 7, 1973
AT 1:57 O'CLOCK P. M.
RECORDED Dec. 7, 1973
HOLMES CO. VOL. 6 PAGE 15
FEE: $ 3.47
Lisle Kaser RECORDER
By Deputy
Part of previous conveyance Vol. 161 Pg. 393.
11.28Ac. N.E. 1/4
4.78 S.E. 1/4
16.06 Acres
Contains all of 5.11 acre tract, 4.87 acres of 57.33 acre tract, and 4.44 acres out of S.E. 1/4
•Indicates Iron Pin
0 100 200 300 400
GRAPHIC SCALE IN FEET
PLAT OF A SURVEY FOR
JONAS D. J. MILLER (Grantor)
Known as part of N.E. & S.E. 1/4 S1, T8N, R6W of Mechanic Twp., Holmes Co. Ohio.
Robert L. Kasner, Registered Surveyor #5193
STATE OF OHIO
ROBERT L. KASNER
No. 5193
REGISTERED SURVEYOR