S.W. QTR. SECT 19
N.W. QTR. SECT 22
WALNUT CREEK TWP.
T-9 , R-5
HOLMES COUNTY
OHIO

Survey for: Raymond D. Miller
grantor
Robert E. Miller
grantee

May 1974

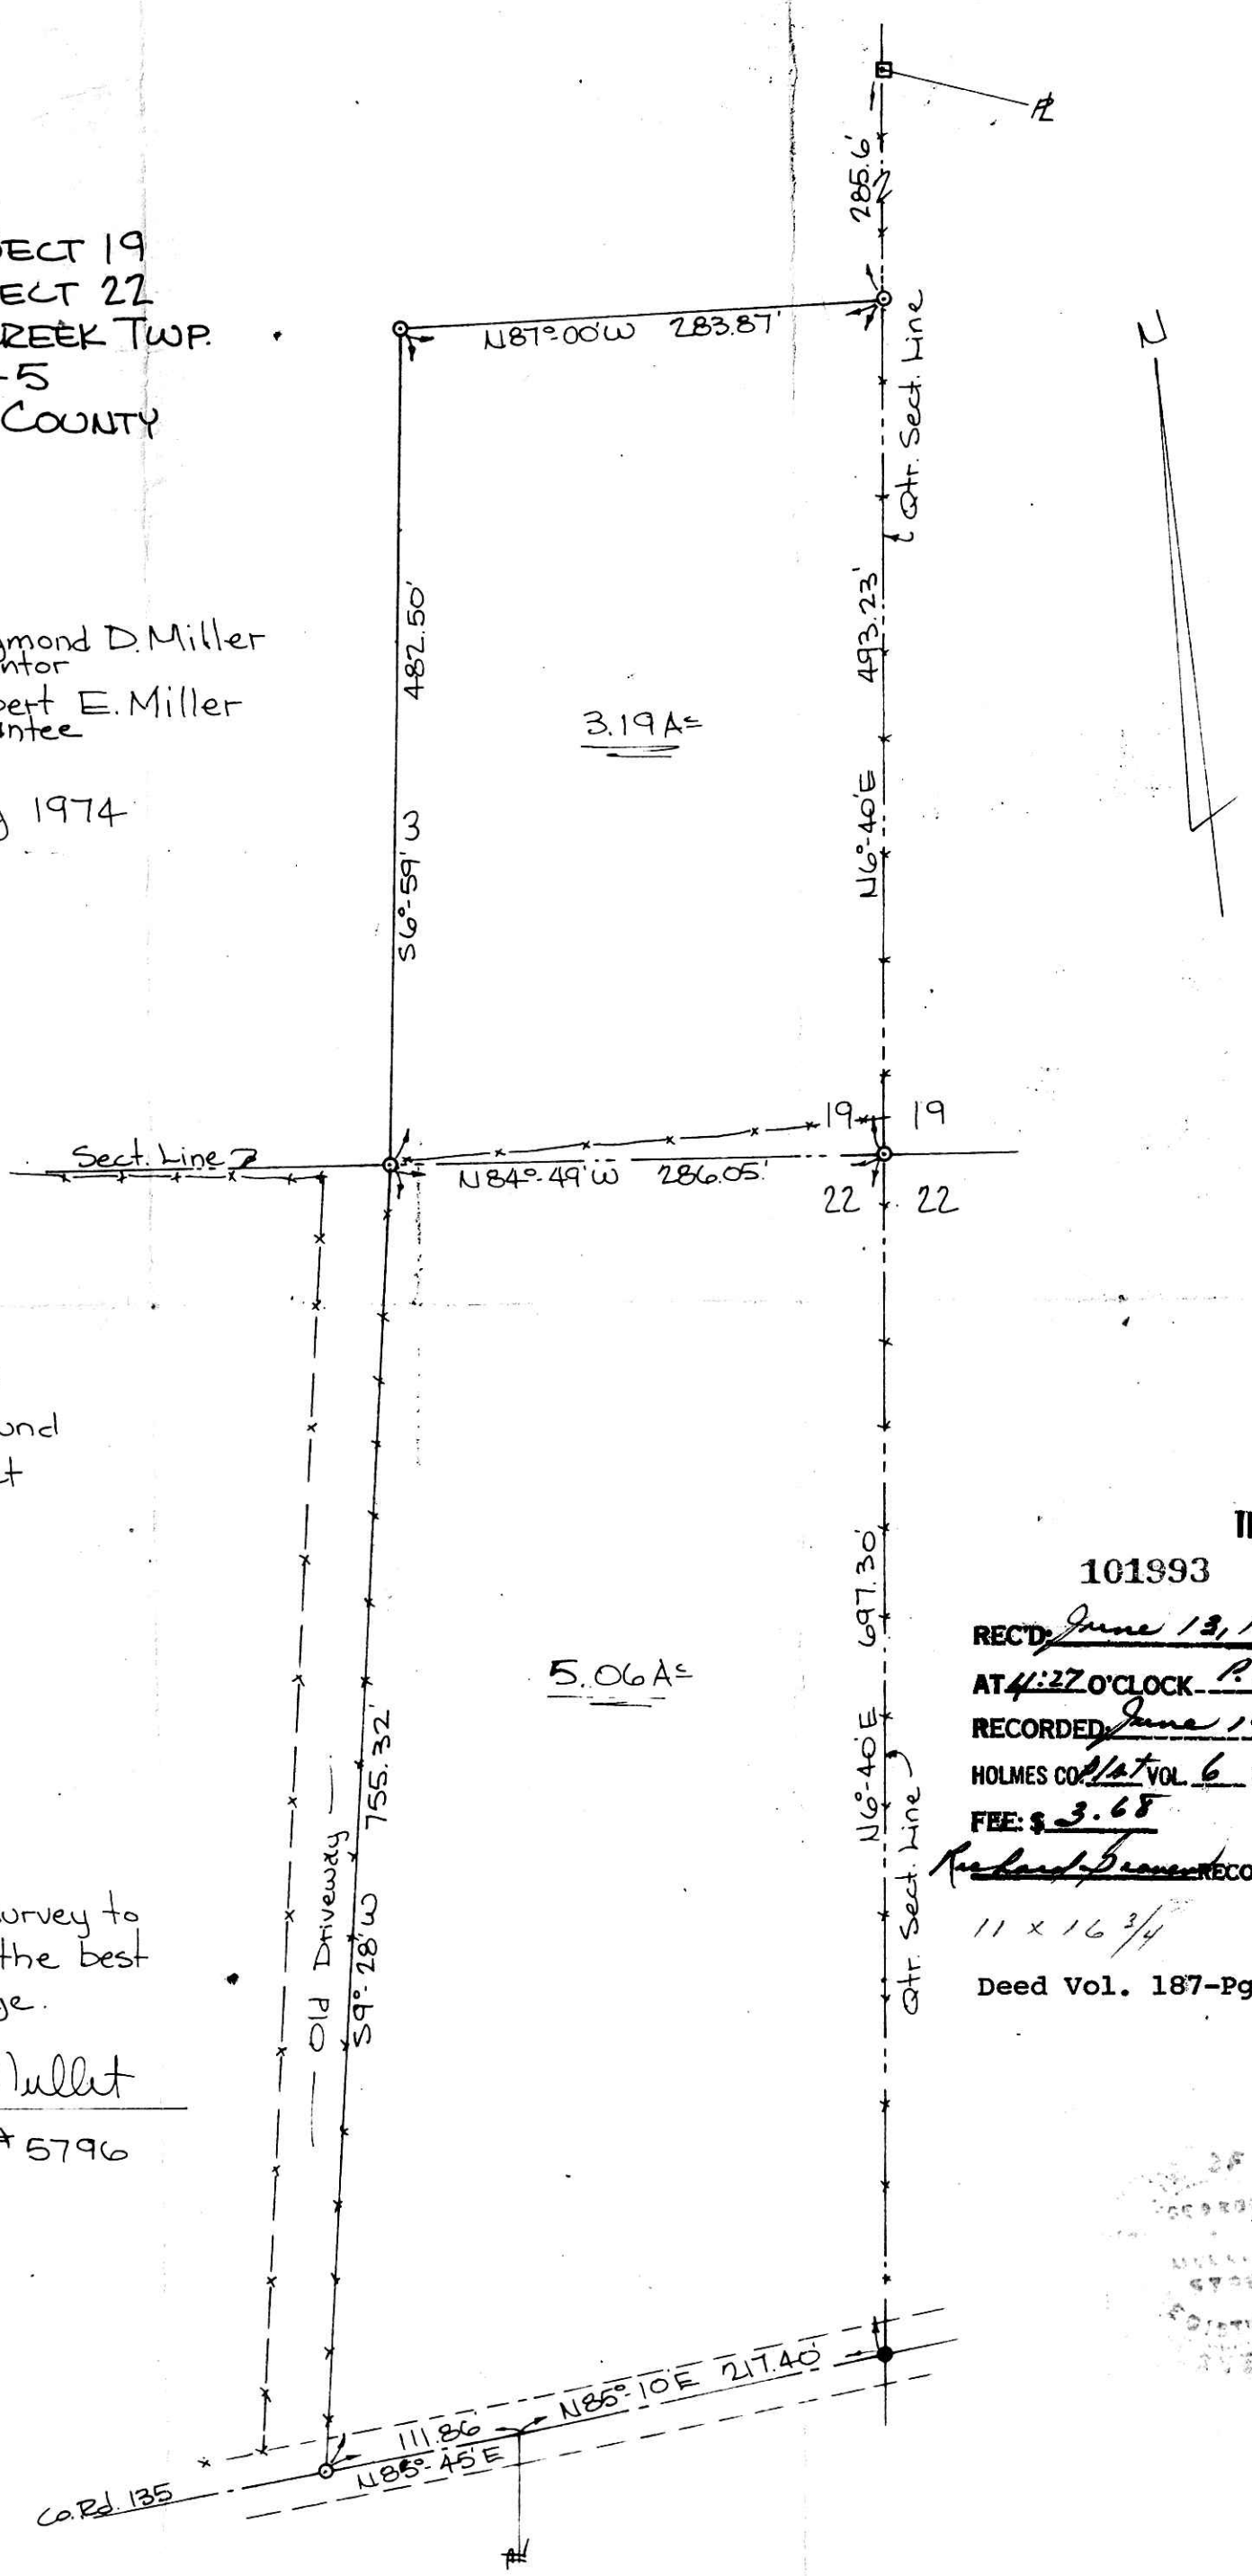

Scale: 1" = 100'

□ - Stone Found
● - Iron Pin Found
⊙ - Iron Pin Set

I certify this survey to be correct to the best of my knowledge.

George C. Mullet

Reg. Surveyor # 5796

INDEXED

101993

REC'D: June 13, 1974
AT 4:27 O'CLOCK P.M.
RECORDED: June 14, 1974
HOLMES CO. PLAT VOL. 6 PG. 32
FEE: $ 3.68
Richard Brenner RECORDER

11 x 16 3/4

Deed Vol. 187-Pg. 530

Job No. S-17-74
F.B.# 1 P. 19-20