Closure OK 9M 11/6/75

106099

INDEXED
REC'D November 6, 1975
AT 3:42 O'CLOCK P.M.
RECORDED Nov. 7, 1975
HOLMES CO. VOL. 6 PG. 80
FEE: $ 3.84
Richard Brenneman RECORDER
16 x 12 x 2 Paul Miller

Deed Vol.192-Pg.313

PAINT TOWNSHIP

LOT No. 27
TOWNSHIP - 10
HOLMES COUNTY
OHIO
JULY 1975

4th. QTR. TWP.
RANGE - 5

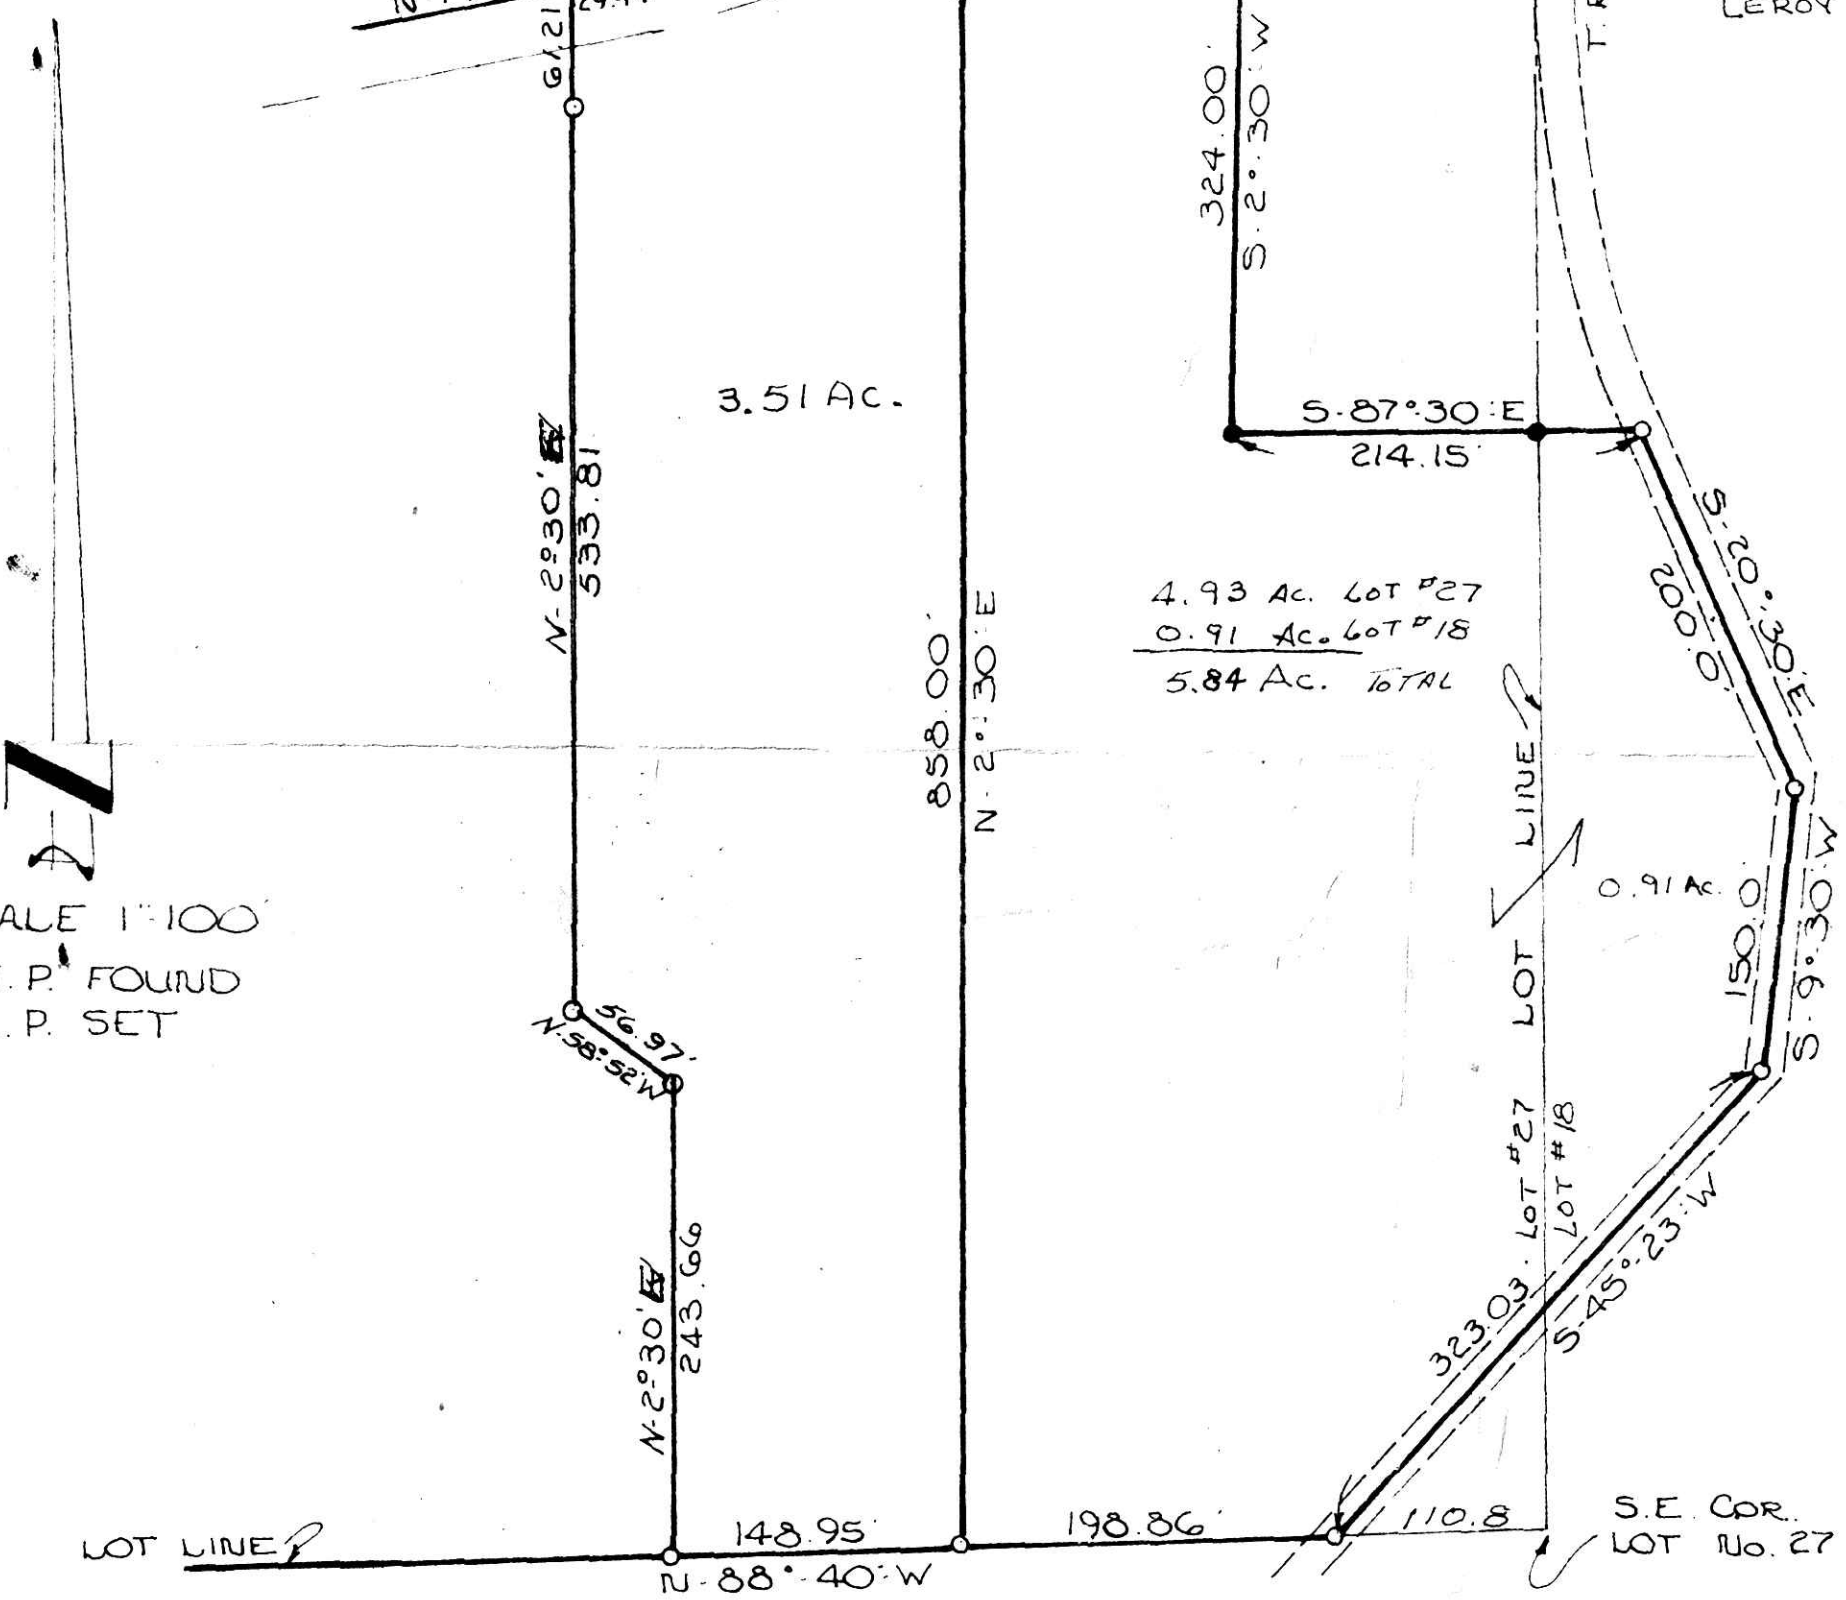

SCALE 1" = 100'
● I.P. FOUND
o I.P. SET

I CERTIFY THIS SURVEY TO BE CORRECT TO THE BEST OF MY KNOWLEDGE.

Clyde Purdy

CLYDE E. PURDY R.S. # 4900

MAP OFFICE COPY