BEING PART OF: LOT ~
SEC. 11 & 12
QUAR. NW + 1ST
T 9 N. R 7 W
TWP. HARDY TWP ~ THE VILLAGE OF MILLERSBURG
COUNTY HOLMES

THE COSHOCTON LAND SURVEYING SERVICE
233 S. FOURTH ST. COSHOCTON, OHIO 43812
PHONE: 614-622-4545

SURVEY FOR: Tom Gindlesberger (Hitchcock Property)
DATE: Oct 1974
SCALE: 1" = 100'

CLOSURE OK JVG
1' IN 2,000,000

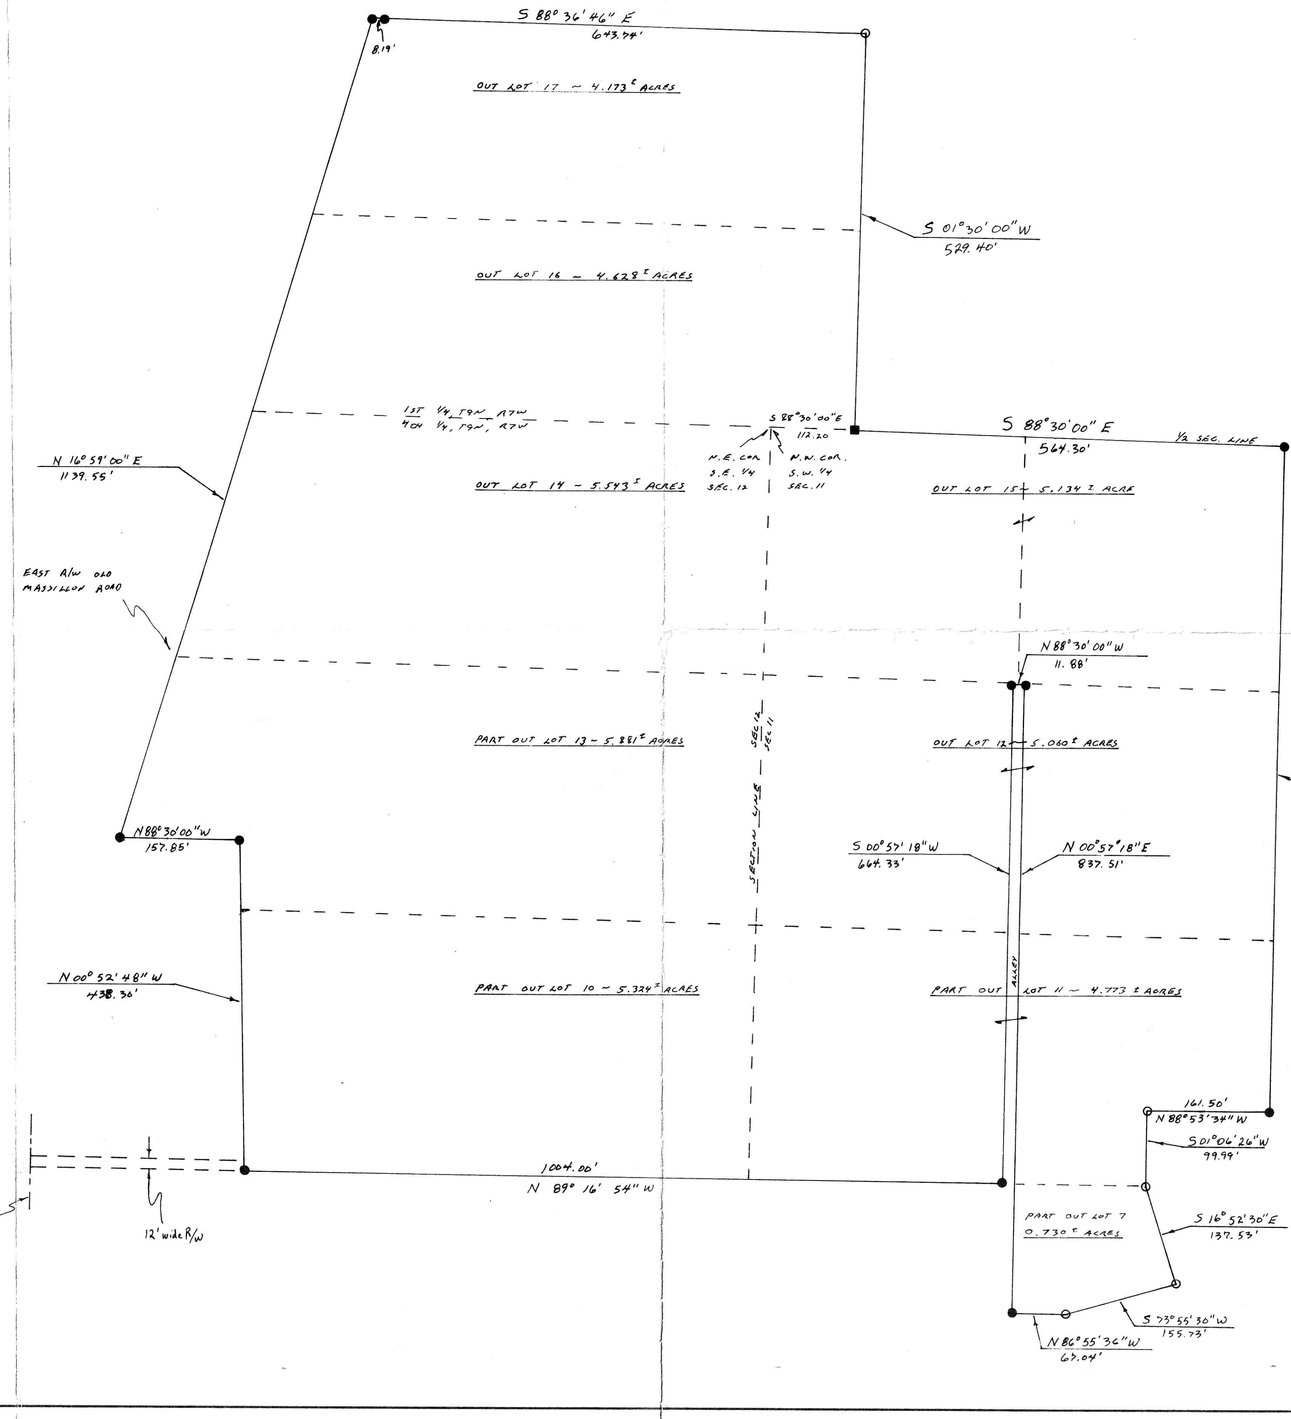

O - Found Iron Pin
● - Set Iron Pin
■ - Found Corner Stone

N

TOTAL AREA = 41.246 ± ACRES

106233
RECD. Nov. 20, 1975
AT 2:48 O'CLOCK P.M.
RECORDED: Nov. 21, 1975
HOLMES CO. Plat VOL. 6 PG. 82
FEE: $ 13.86
Richard Cramer RECORDER
Deed Vol.192-Pg.459

I HEREBY CERTIFY THE ABOVE PLAT TO BE CORRECT TO THE BEST OF MY KNOWLEDGE AND BELIEF.

James V. Gute

REGISTERED SURVEYOR ~ 5535
REGISTERED ENGINEER ~ 37405

STATE OF OHIO
JAMES V. GUTE
5535
REGISTERED
SURVEYOR

STATE OF OHIO
JAMES V. GUTE
37405
REGISTERED
PROFESSIONAL ENGINEER