BEING PART OF: LOT ~
SEC. 23 ; S.W. 1/4
QUAR. 3rd
T8N. R8W U.S.M.L.
TWP. Killbuck
COUNTY Holmes

THE COSHOCTON LAND SURVEYING SERVICE

233 S. FOURTH ST. COSHOCTON, OHIO 43812
PHONE: 614-622-4545

SURVEY FOR: Jonas Weaver
DATE: January 1976
SCALE: 1" = 200'

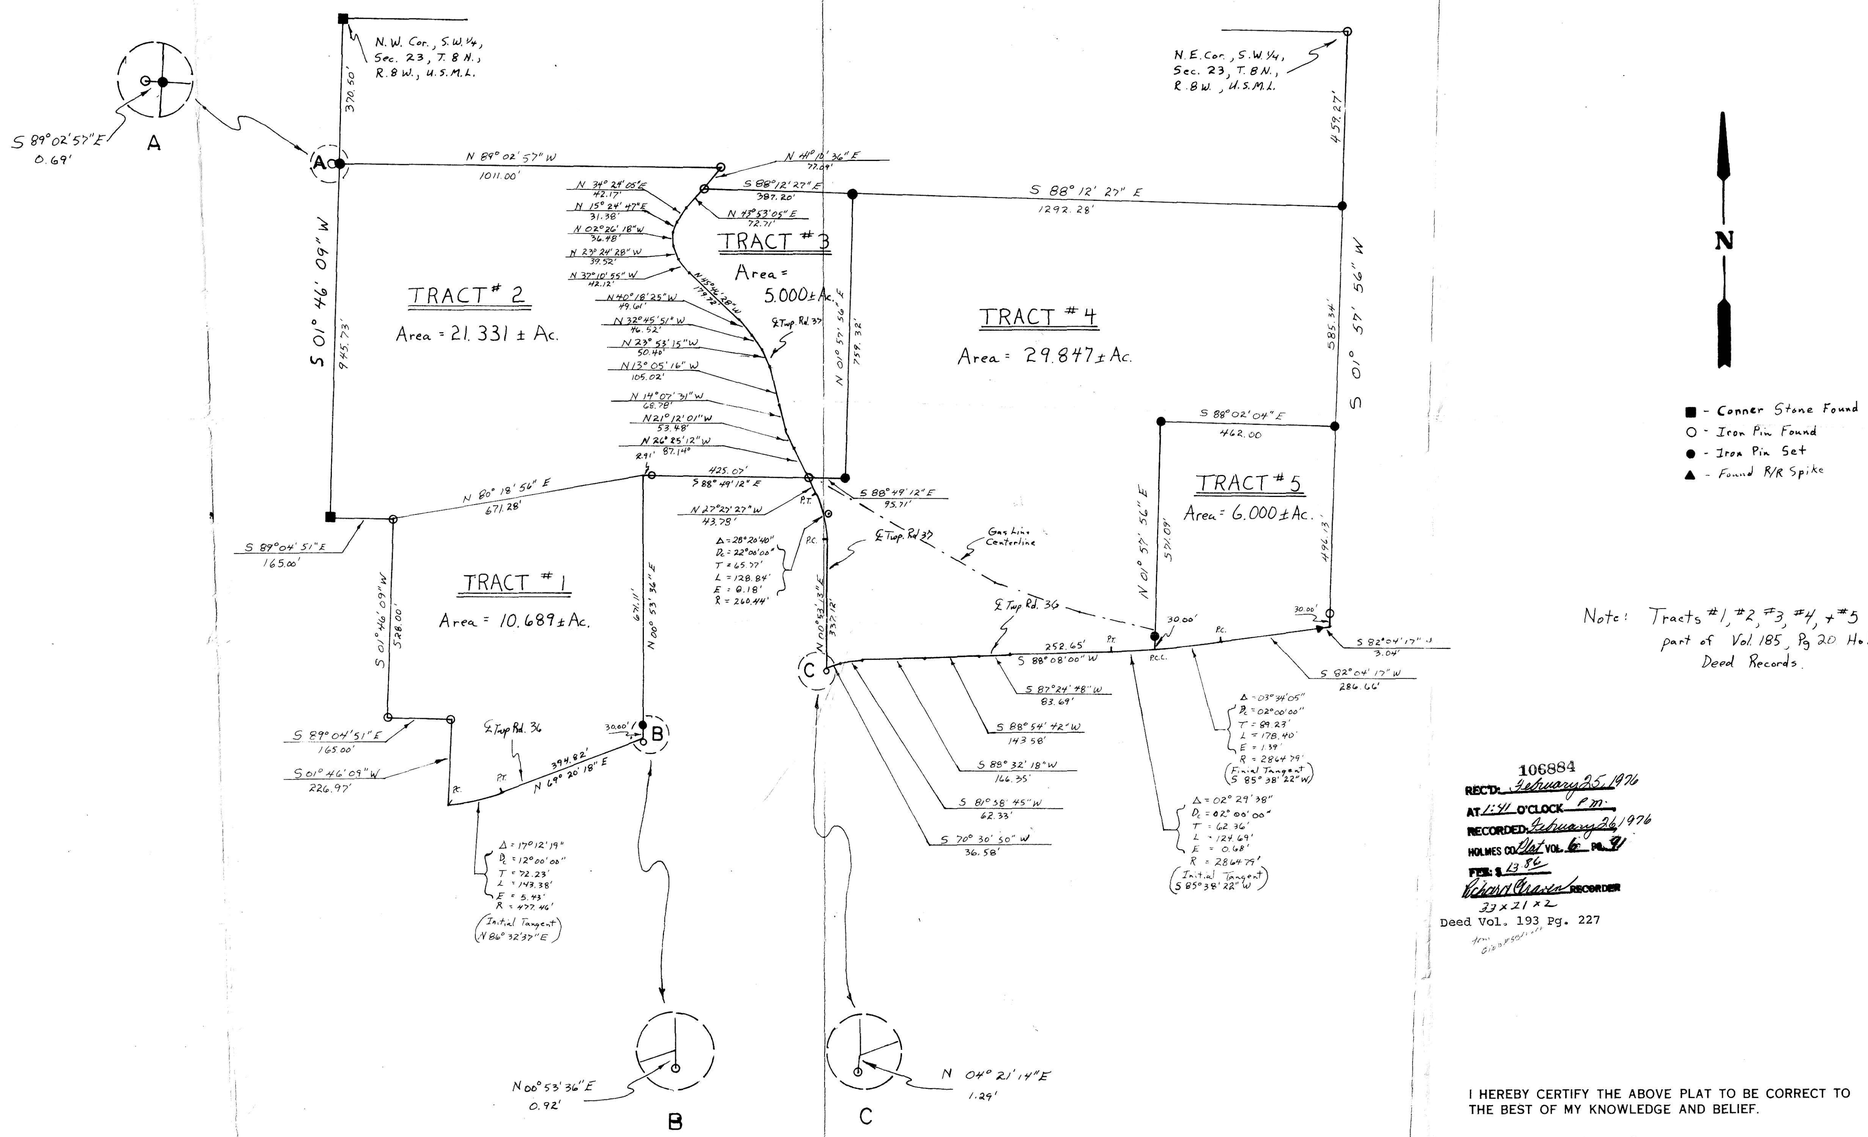

Note: Tracts #1, #2, #3, #4, + #5 being part of Vol. 185, Pg 20 Holmes Co. Deed Records.

106884
REC'D: February 25, 1976
AT 1:41 O'CLOCK P.M.
RECORDED: February 26, 1976
HOLMES CO. Plat VOL. 6 PG. 91
FEE: $ 13.86
Richard Graves RECORDER
33 x 21 x 2
Deed Vol. 193 Pg. 227

I HEREBY CERTIFY THE ABOVE PLAT TO BE CORRECT TO THE BEST OF MY KNOWLEDGE AND BELIEF.

REGISTERED SURVEYOR 5935
REGISTERED ENGINEER 37405

STATE OF OHIO JAMES V. GUTE 37405 REGISTERED PROFESSIONAL ENGINEER

STATE OF OHIO JAMES V. GUTE 5335 REGISTERED SURVEYOR