LOCATED IN THE
S.E. & S.W. QTRS. SECTION 18, WASHINGTON TWP.
N.E. & N.W. QTRS. SECTION 19, KNOX TWP.
T-19, R-15 HOLMES CO. OHIO

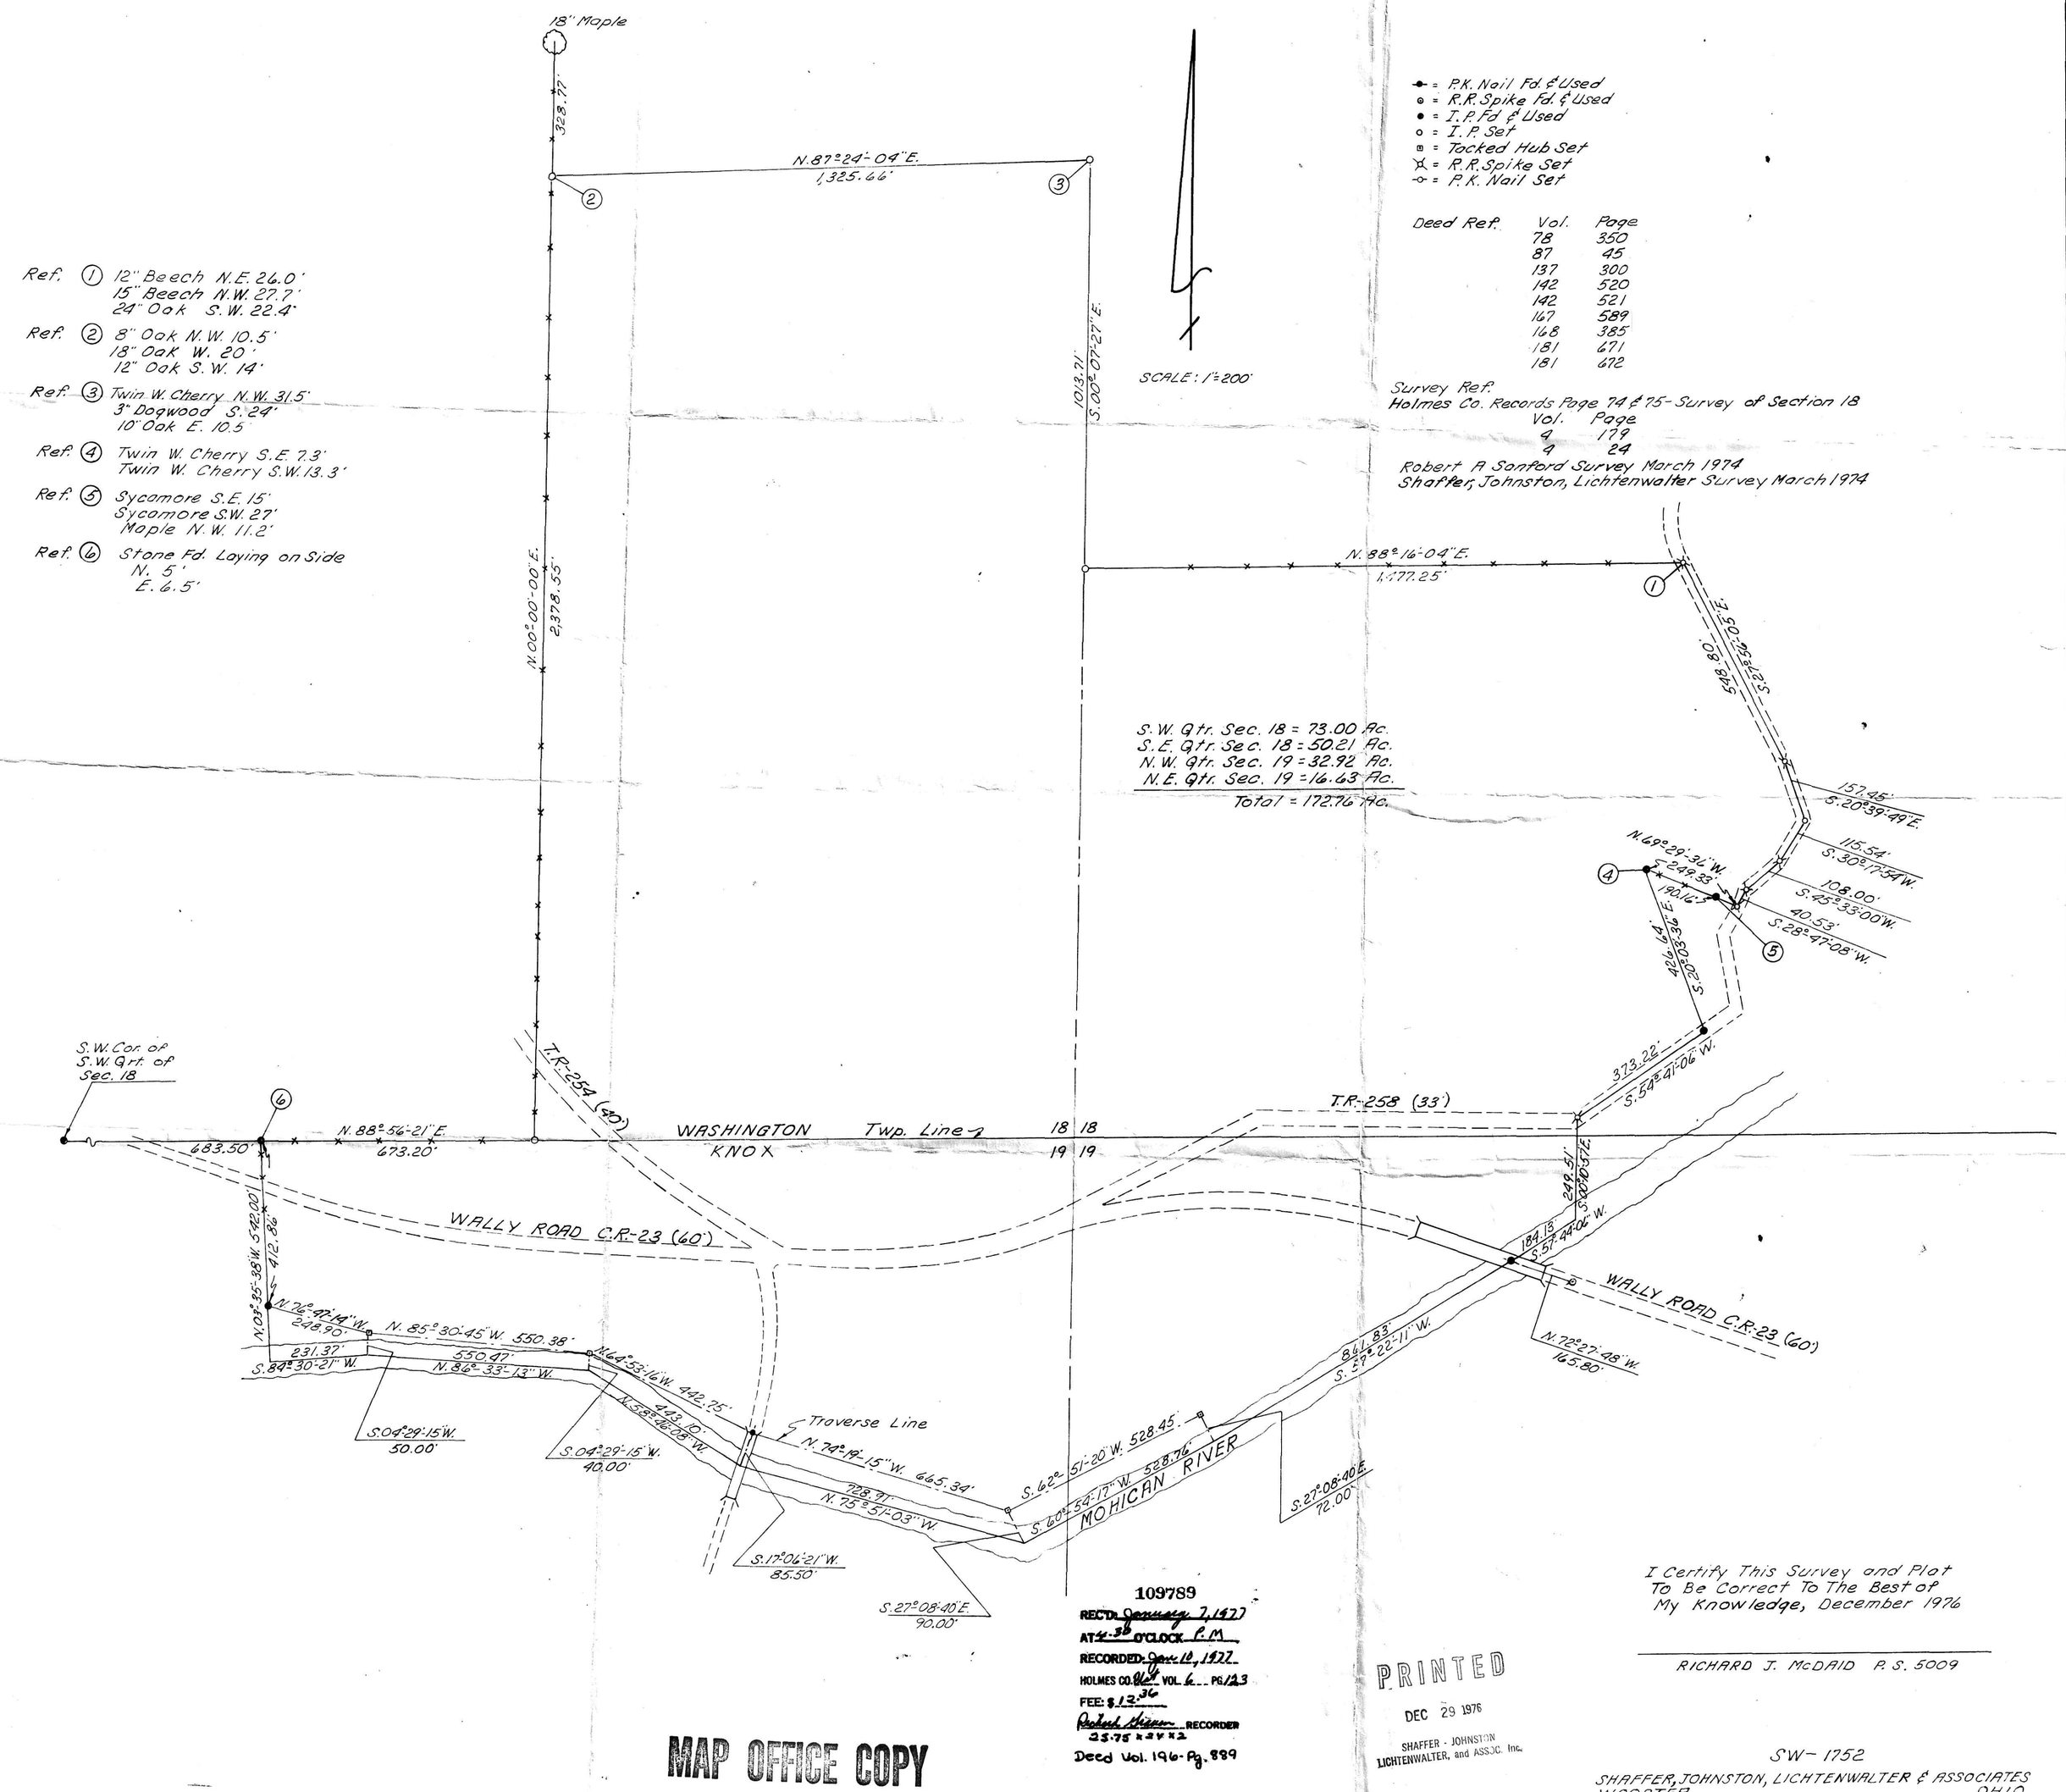

- ● = P.K. Nail Fd. & Used
- ⊙ = R.R. Spike Fd. & Used
- ● = I.P. Fd & Used
- ○ = I.P. Set
- ⊞ = Tacked Hub Set
- ⊠ = R.R. Spike Set
- ⊸ = P.K. Nail Set

Deed Ref.	Vol.	Page
	78	350
	87	45
	137	300
	142	520
	142	521
	167	589
	168	385
	181	671
	181	672

Survey Ref.
Holmes Co. Records Page 74 & 75 - Survey of Section 18

Vol.	Page
9	179
9	24

Robert A Sanford Survey March 1974
Shaffer, Johnston, Lichtenwalter Survey March 1974

Ref. ① 12" Beech N.E. 26.0'
15" Beech N.W. 27.7'
24" Oak S.W. 22.4'

Ref. ② 8" Oak N.W. 10.5'
18" Oak W. 20'
12" Oak S.W. 14'

Ref. ③ Twin W. Cherry N.W. 31.5'
3" Dogwood S. 24'
10" Oak E. 10.5'

Ref. ④ Twin W. Cherry S.E. 7.3'
Twin W. Cherry S.W. 13.3'

Ref. ⑤ Sycamore S.E. 15'
Sycamore S.W. 27'
Maple N.W. 11.2'

Ref. ⑥ Stone Fd. Laying on Side
N. 5'
E. 6.5'

S.W. Qtr. Sec. 18 = 73.00 Ac.
S.E. Qtr. Sec. 18 = 50.21 Ac.
N.W. Qtr. Sec. 19 = 32.92 Ac.
N.E. Qtr. Sec. 19 = 16.63 Ac.
Total = 172.76 Ac.

109789
RECD: January 7, 1977
AT 4:35 O'CLOCK P.M.
RECORDED: Jan. 10, 1977
HOLMES CO. OHIO VOL. 6 PG. 123
FEE: $12.36
Richard Stevens RECORDER
25.75 x 24 x 2
Deed Vol. 196 - Pg. 889

MAP OFFICE COPY

PRINTED
DEC 29 1976
SHAFFER - JOHNSTON
LICHTENWALTER, and ASSOC. Inc.

I Certify This Survey and Plot
To Be Correct To The Best of
My Knowledge, December 1976

RICHARD J. McDAID P.S. 5009

SW-1752
SHAFFER, JOHNSTON, LICHTENWALTER & ASSOCIATES
WOOSTER OHIO