VOL 7 PAGE 59

3240 Shelly Blvd.
Wooster, Ohio 44691

Land Surveying
Telephone 345-7785

WM. TERRY BURKEY SURVEYING

BERTLER REALTY SURVEY
DEAN H. KISER PROPERTY
EAST ½ N.E. QTR. SEC. 1
TOWNSHIP 6 RANGE 6
KILLBUCK TOWNSHIP
HOLMES COUNTY, OHIO
COMPLETED MARCH 23, 1973

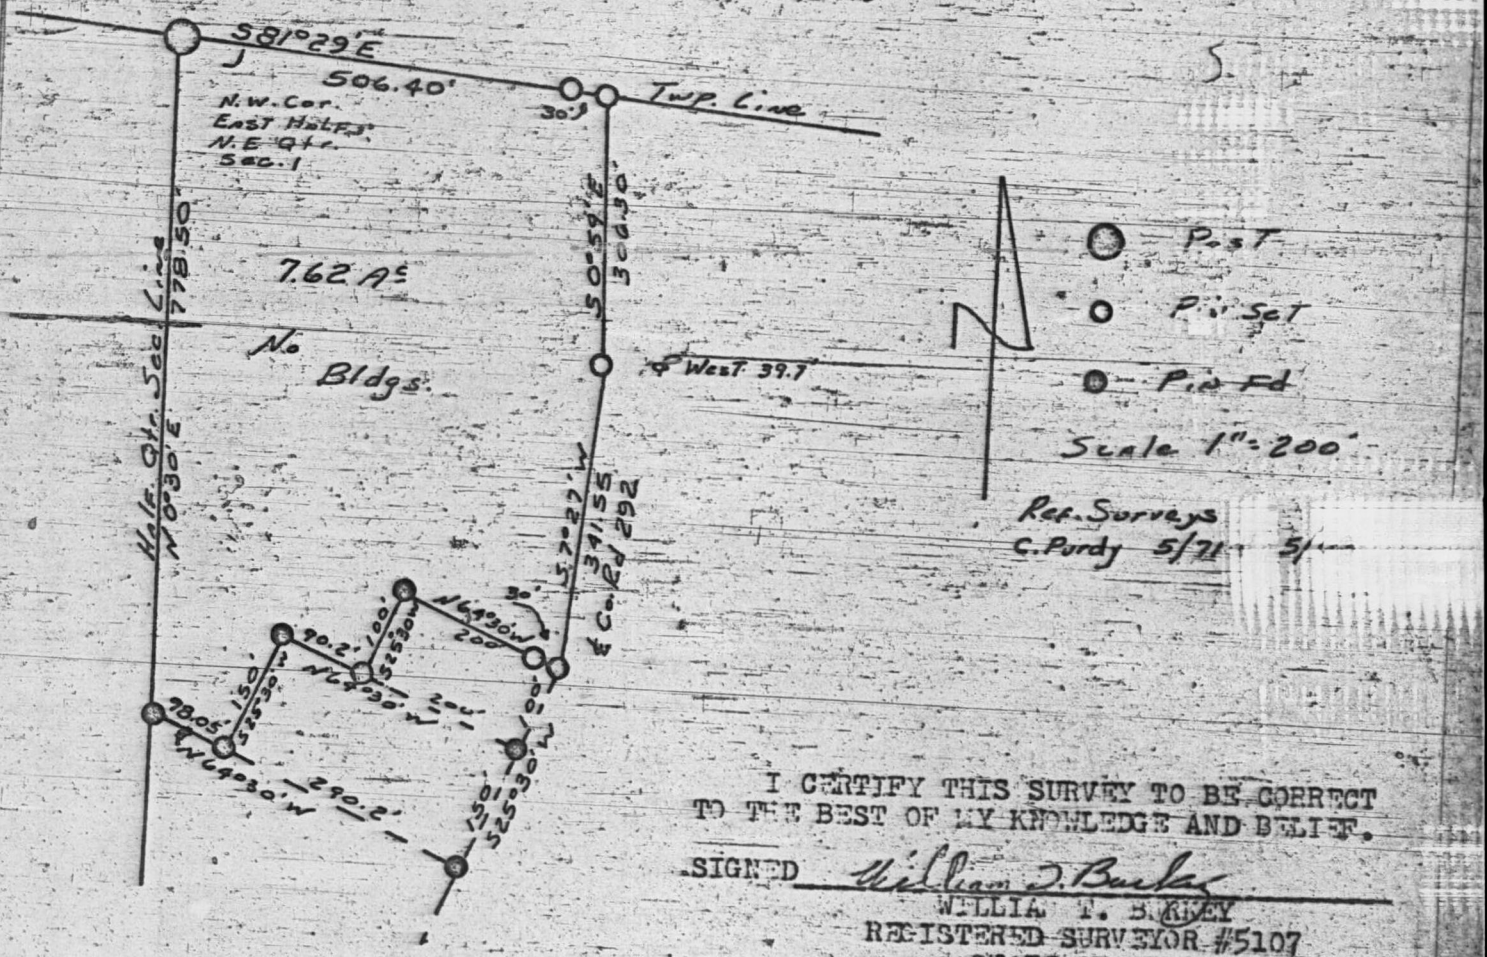

I CERTIFY THIS SURVEY TO BE CORRECT TO THE BEST OF MY KNOWLEDGE AND BELIEF.

SIGNED William T. Burkey
WILLIAM T. BURKEY
REGISTERED SURVEYOR #5107
STATE OF OHIO

99133

Rec'd. for record June 15 1973 at 4:25 o'clock P.M.;
Recorded June 15 1973 in Plat Vol. 7 Pg. 59
Holmes County, Ohio Richard Grasser Recorder. Fee: $ 2.00