BERLIN TOWNSHIP
Pt. lot No. 21 1st Qtr.
TWP. - 9 RANGE - 6
HOLMES COUNTY
OHIO
AUG. 1973

Survey for
WILLARD MILLER

SCALE 1" = 100

O I.P. SET

● I.P. FOUND

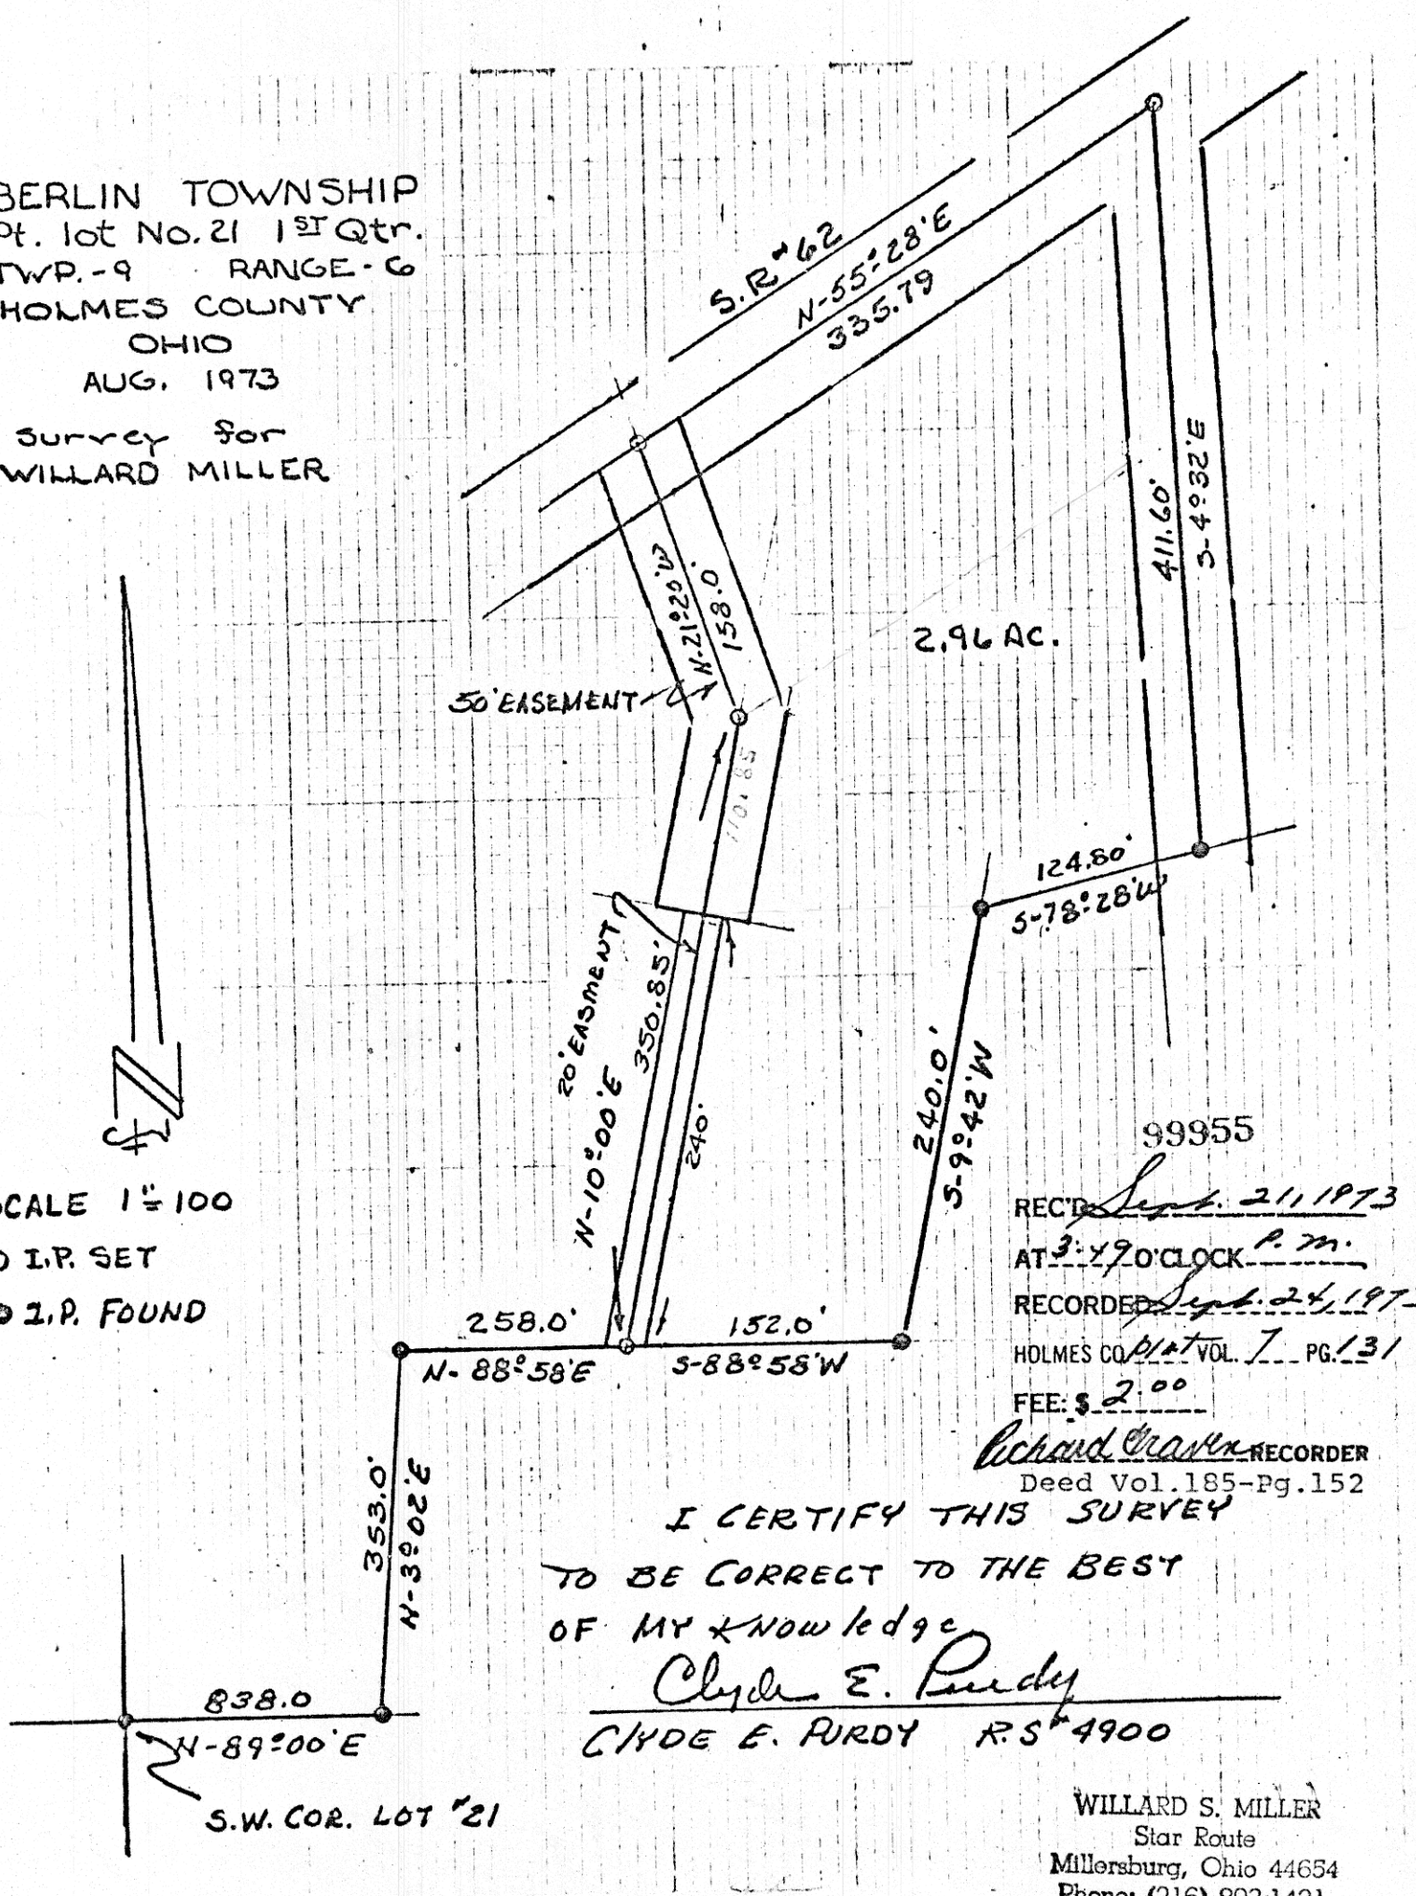

99955

REC'D Sept. 21, 1973

AT 3:40 O'CLOCK P. M.

RECORDED Sept. 24, 1973

HOLMES CO. PLAT VOL. 1 PG. 131

FEE: $ 2.00

Richard Crawford RECORDER

Deed Vol. 185-Pg. 152

I CERTIFY THIS SURVEY
TO BE CORRECT TO THE BEST
OF MY KNOWLEDGE

Clyde E. Purdy

CLYDE E. PURDY R.S. #4900

WILLARD S. MILLER
Star Route
Millersburg, Ohio 44654
Phone: (216) 893-1421

MAP OFFICE COPY