VOL 7 PAGE 202

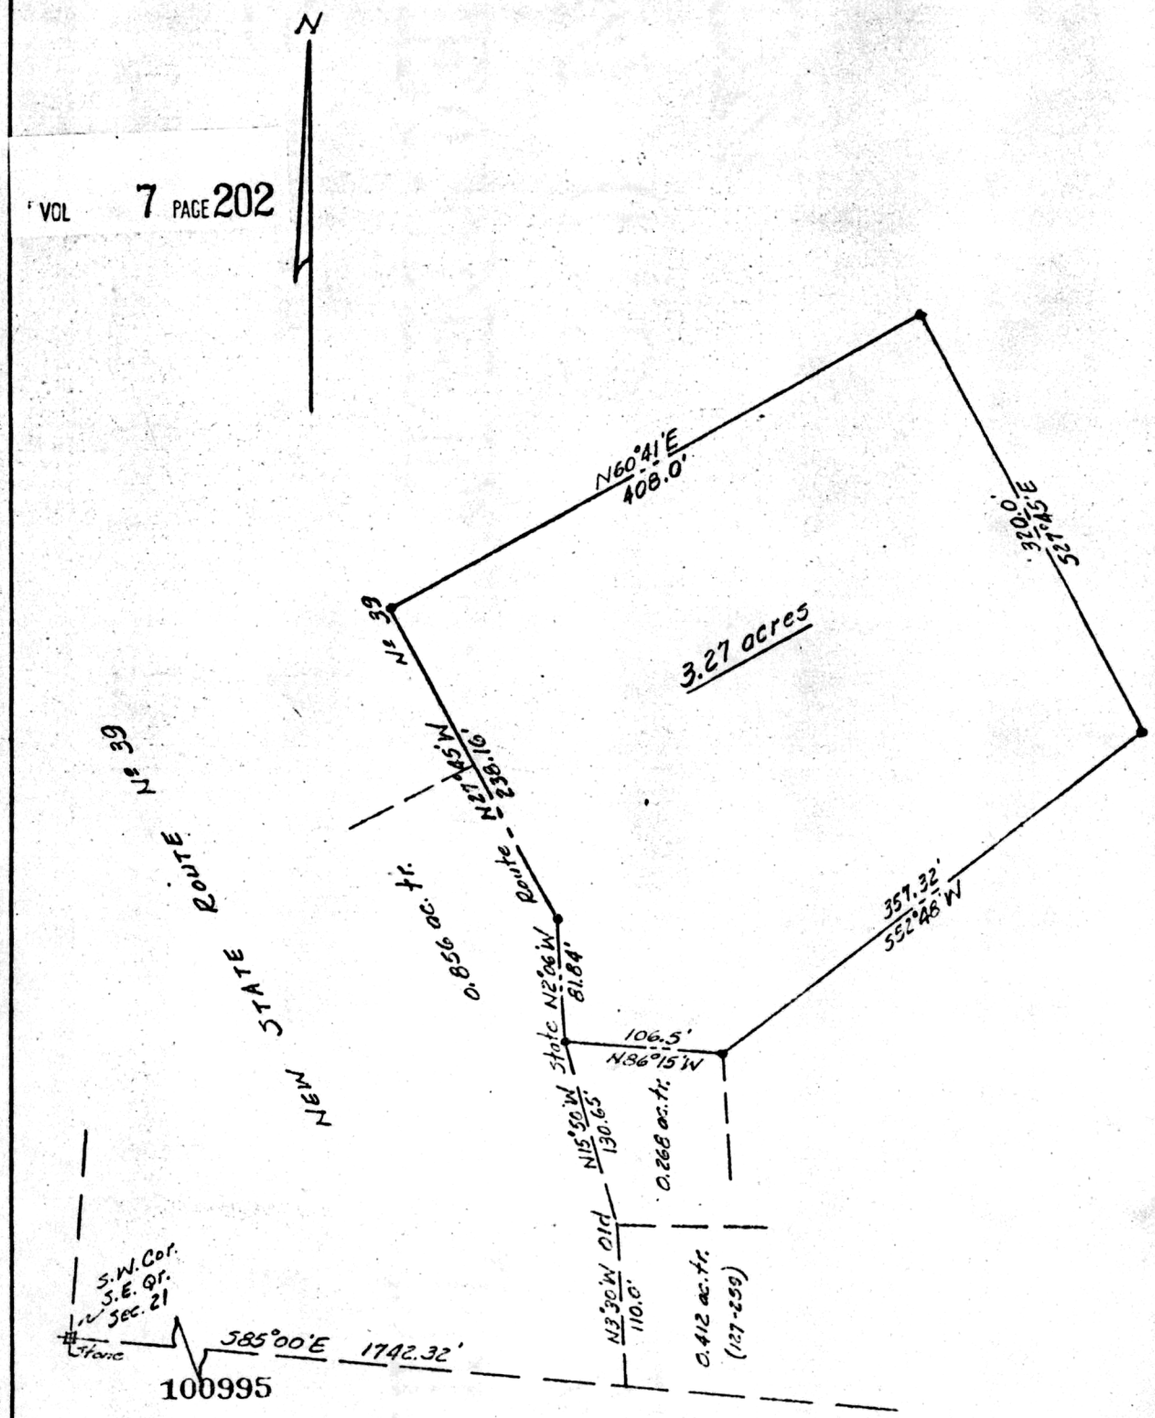

REC'D: Feb. 19, 1974

AT 1:06 O'CLOCK P m

RECORDED: Feb. 20, 1974

HOLMES CO Plat VOL. 7 PG 202

FEE: $2.00

Richard Graves RECORDER

Deed Vol. 186 Pg. 391

CERTIFICATE OF SURVEYOR

I, the undersigned, hereby certify that this map is true and correct.

Charles R. Goodin

Registered Surveyor, No. 5521

MISKIMEN SURVEYING
306 SOUTH BROADWAY
NEW PHILADELPHIA, OHIO

Plat of Survey for

HENRY C. BEACHY

Located in the S.E. Qr. of Sec. 21, T-9, R-5
Walnut Creek Township, Holmes County

Scale: 1 in. = 100 ft Date Jan. 3, 1974

• ~ denotes Iron Pin

MAP OFFICE COPY