VOL 7 PAGE 304

102372

E/D: July 24, 1974
AT 3:45 D'CLOCK PM
RECORDED: July 25, 1974
HOLMES CO. Plat VOL. 7 PG. 304
FEE $ 2.00
Richard Graver RECORDER
Deed Vol. 188 Page 40

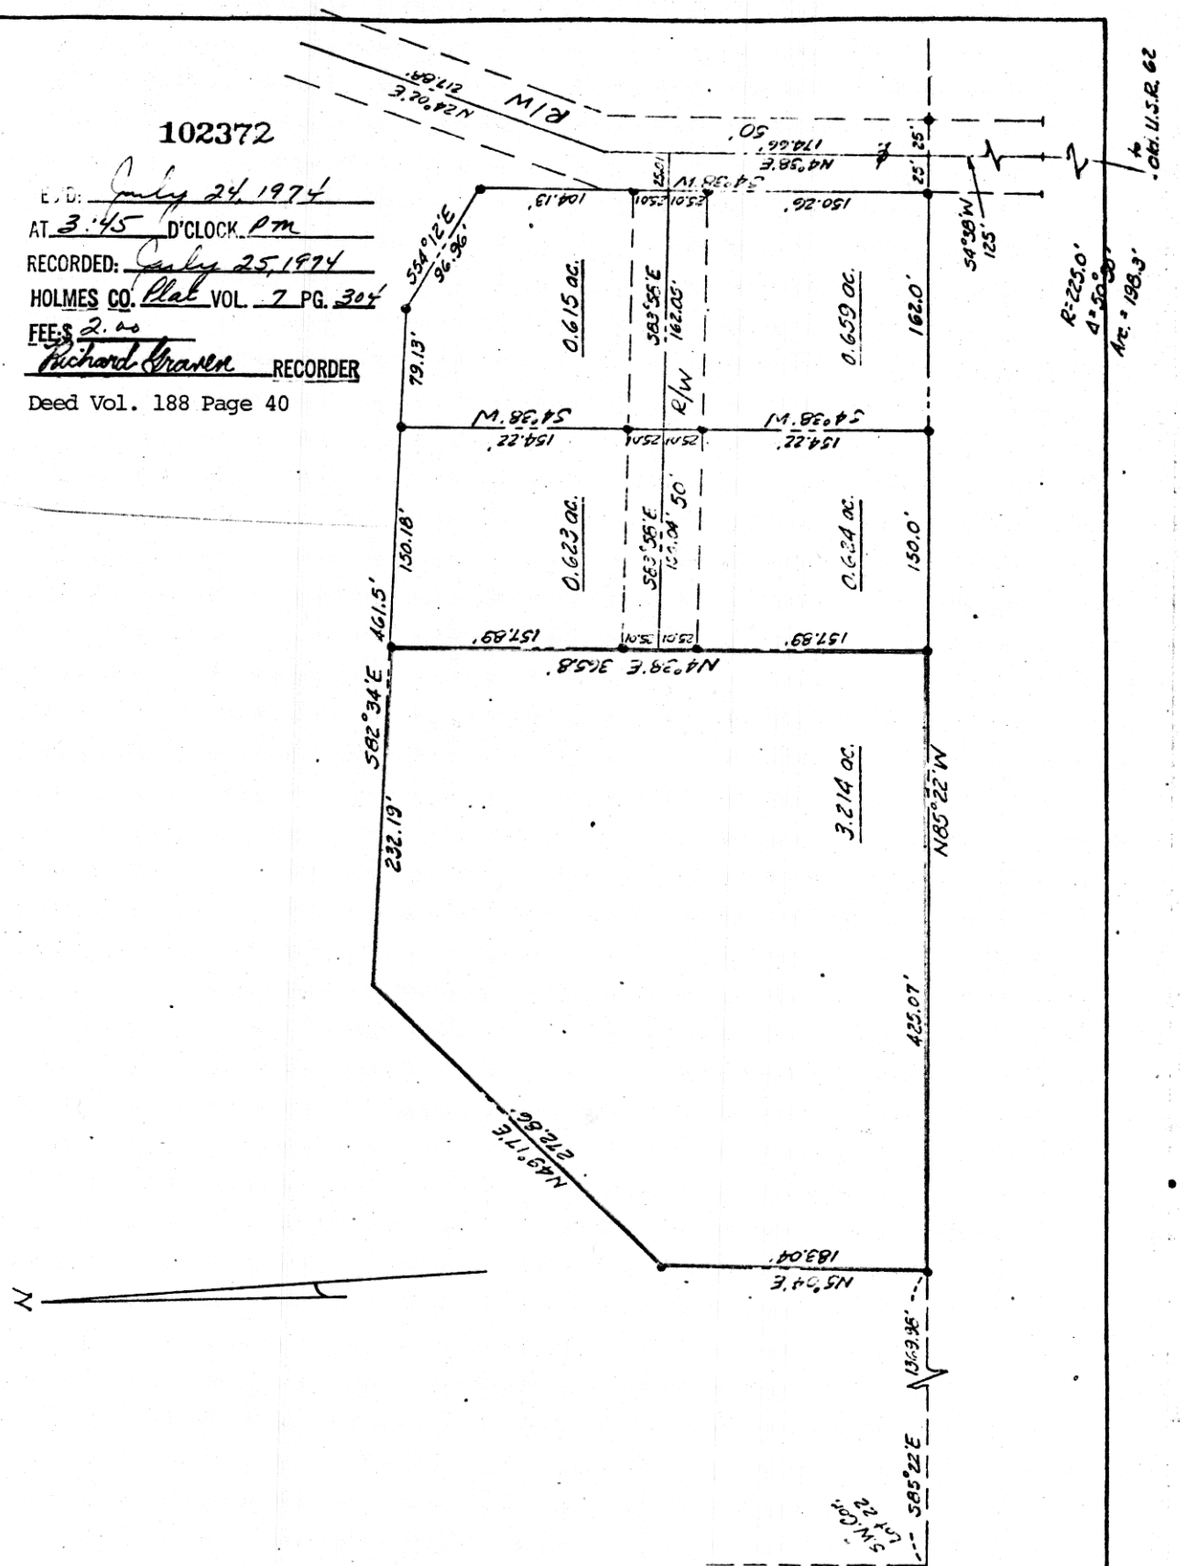

N

MAP OFFICE COPY

CERTIFICATE OF SURVEYOR

I, the undersigned, hereby certify that this map is true and correct.

Charles R. Goodier

Registered Surveyor No. 5521

MISKIMEN SURVEYING
306 SOUTH BROADWAY
NEW PHILADELPHIA, OHIO

Plat of Survey for

ABE YODER

Located in Lot 22, in the 1st Qr. T-9, R-6
Berlin Twp., Holmes County

Scale: 1in. = 100 ft Date June 17, 1974

• = Located Iron Pin