COPY

Lot No. 3
THIRD QUARTER
WALNUT CREEK TWP.
T-9, R-5
HOLMES COUNTY
OHIO

INDEXED

104547

REC'D: April 28, 1975
AT 10:00 O'CLOCK AM
RECORDED: April 28, 1975
HOLMES CO. Plat VOL. 1 PG. 431
FEE: $ 2.00
Richard Grayer RECORDER
Deed Vol. 190-Pg. 528

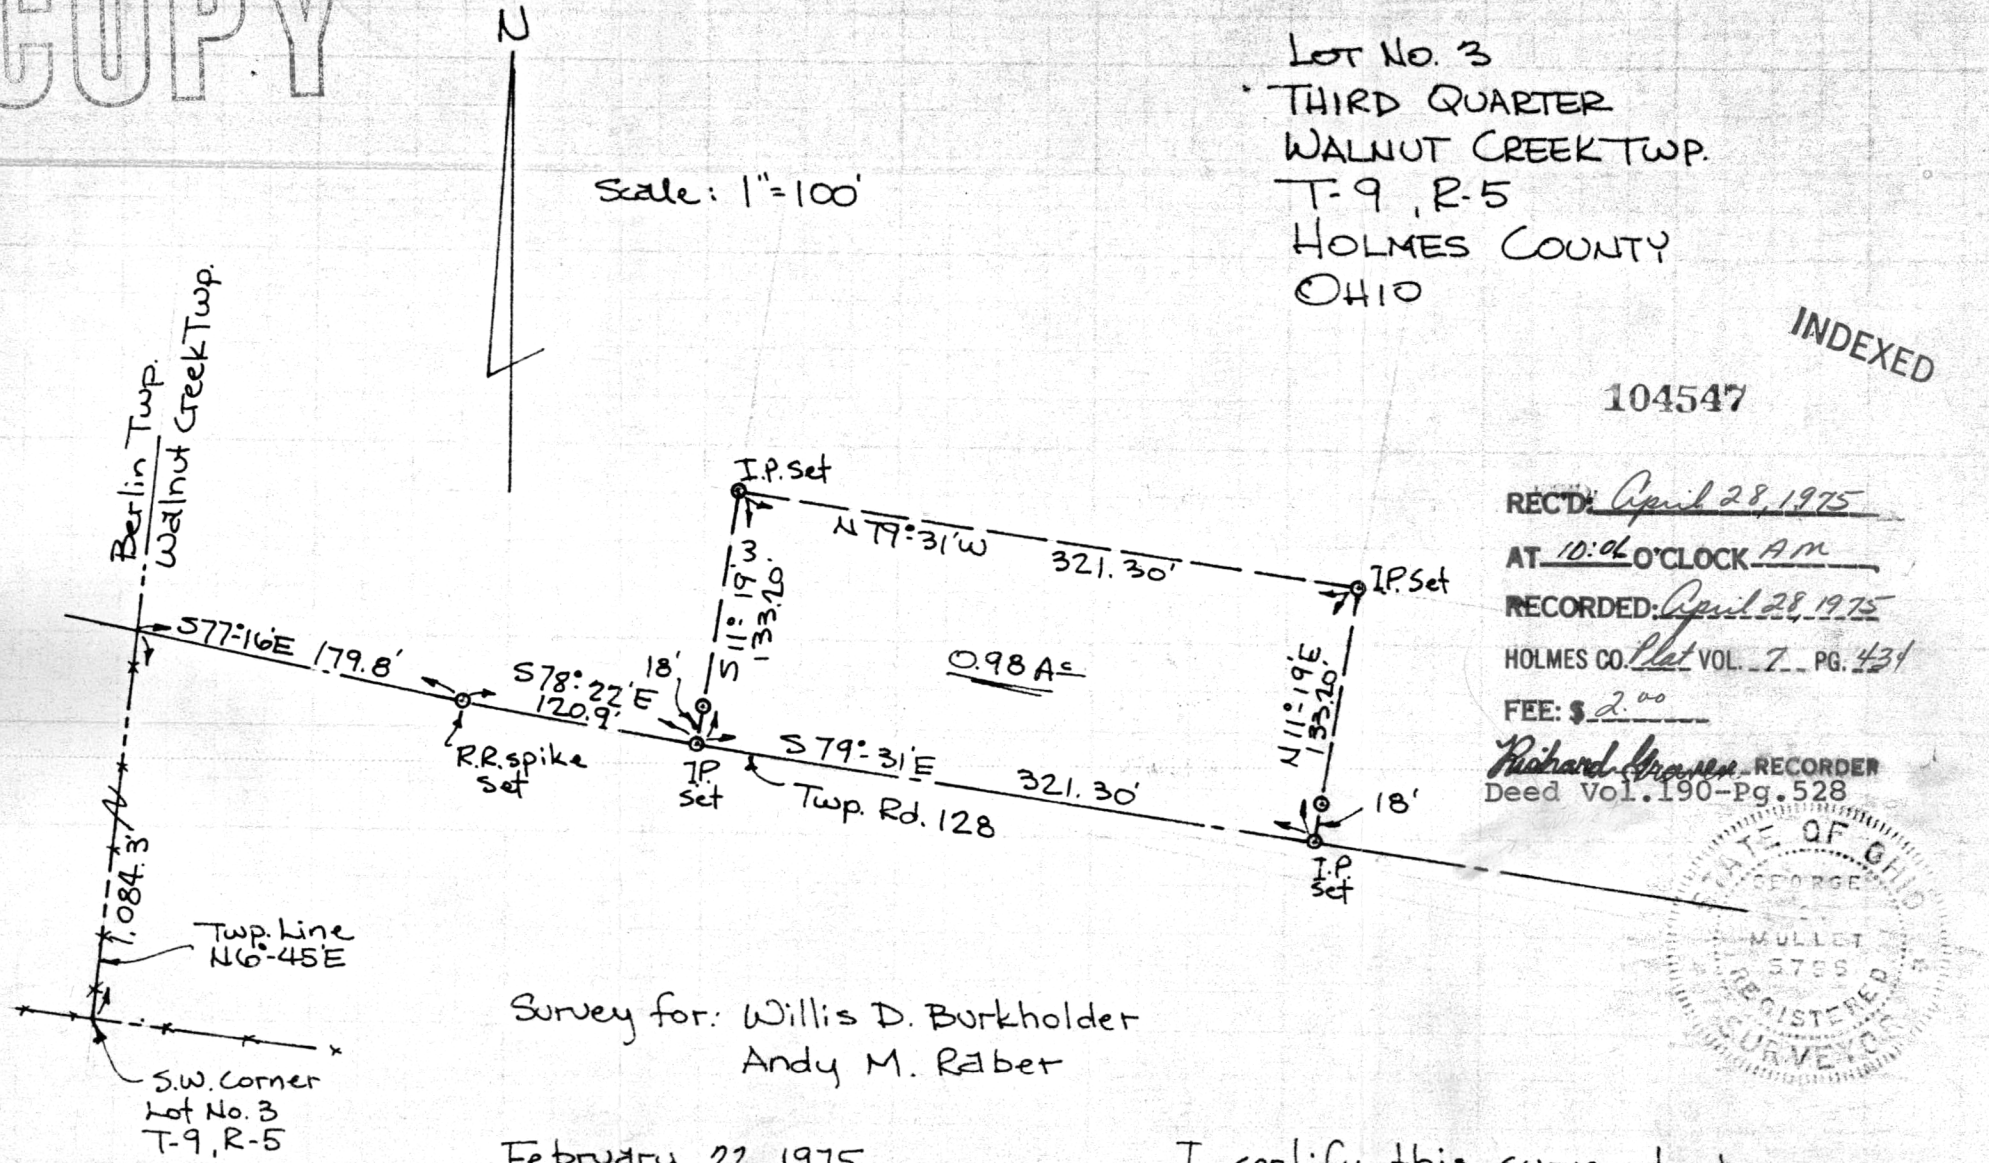

Survey for: Willis D. Burkholder
Andy M. Raber

February 22, 1975

I certify this survey to be correct to the best of my knowledge.

George C. Mullet
Reg. Sur. # 5796

STATE OF OHIO
GEORGE
MULLET
5796
REGISTERED
SURVEYOR

Job No. 5-4-75
F.B. 1 p. 42

MAP OFFICE COPY