3240 Shelly Blvd.
Wooster, Ohio 44691

Land Surveying
Telephone 345-7785

WM. TERRY BURKEY SURVEYING

FREEMAN HOSTETLER SURVEY
N. W. QUARTER SECTION 10
TOWNSHIP 14 RANGE 12
SALT CREEK TOWNSHIP
HOLMES COUNTY, OHIO
COMPLETED MAY 16, 1975

INDEXED

104879
REC'D: June 6, 1975
AT 2:24 O'CLOCK P. M.
RECORDED: June 9, 1975
HOLMES CO. P/14 VOL. 7 PG. 457
FEE: $ 2.00
Richard Graves RECORDER
(A.D.)

Deed Vol. 190 Page 925

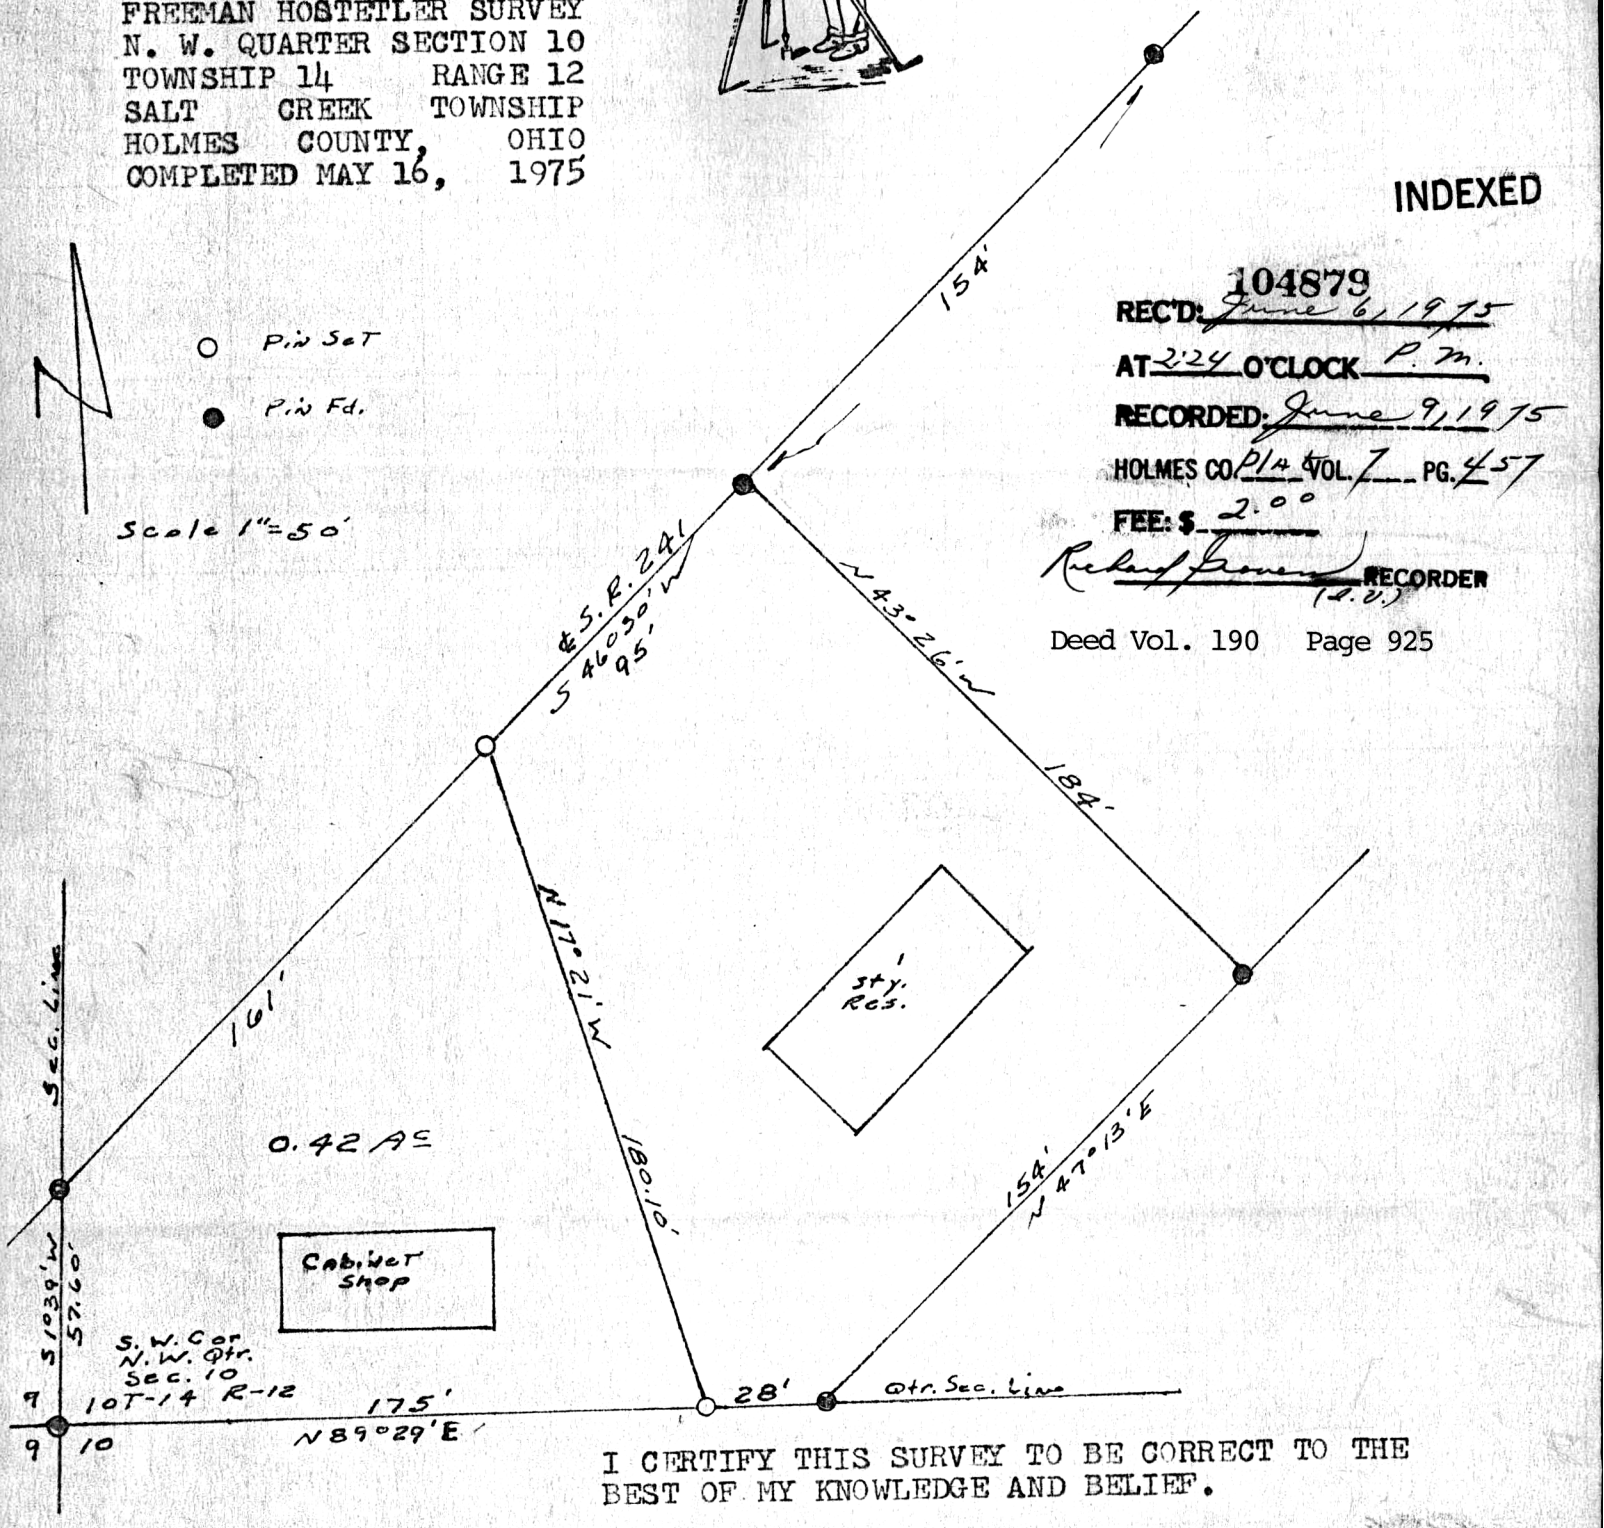

I CERTIFY THIS SURVEY TO BE CORRECT TO THE BEST OF MY KNOWLEDGE AND BELIEF.

SIGNED William T. Burkey
WILLIAM T. BURKEY
REGISTERED SURVEYOR #5107
STATE OF OHIO

MAP OFFICE COPY