4-5216

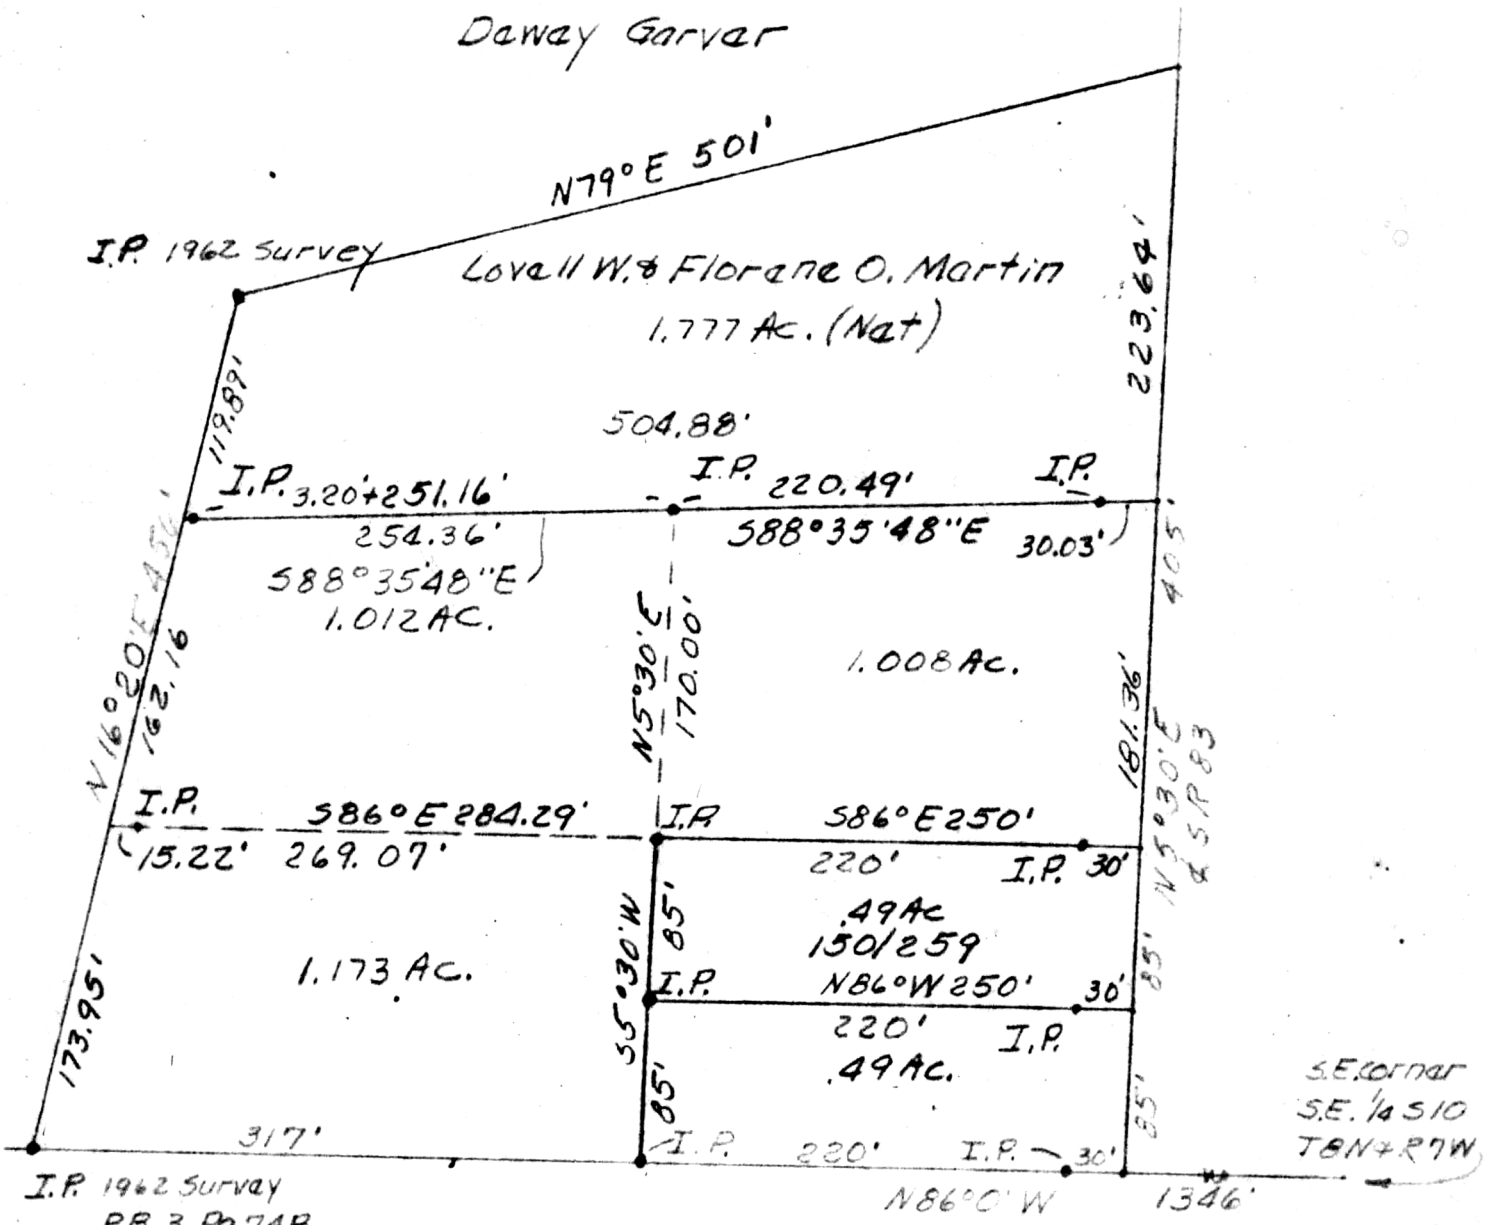

Scale: 1" = 100'

1.008+ 1.012 + 1.173 Ac. part of Vol. 126 Pg. 545: Lovell W. & Florence O. Martin to Rudy Eppley.

PLAT OF A SURVEY FOR LOVELL W. & FLORENCE O. MARTIN (Grantor)

Known as part of S10, T8N, & R7W of Mechanic Twp., Holmes Co., & State of Ohio.

Robert L. Kastner P.S. 5193.

7/12/75

105213 INDEXED

REC'D: April 21, 1975

AT 11:45 O'CLOCK a. m.

RECORDED April 21, 1975

HOLMES CO. Plat VOL. 1 PG. 415

FEE: $ 2.00

Richard Brown RECORDER

STATE OF OHIO ROBERT LEE KASTNER No. 5193 REGISTERED SURVEYOR

MAP OFFICE COPY

Deed Vol. 191 Page 321

Eppley