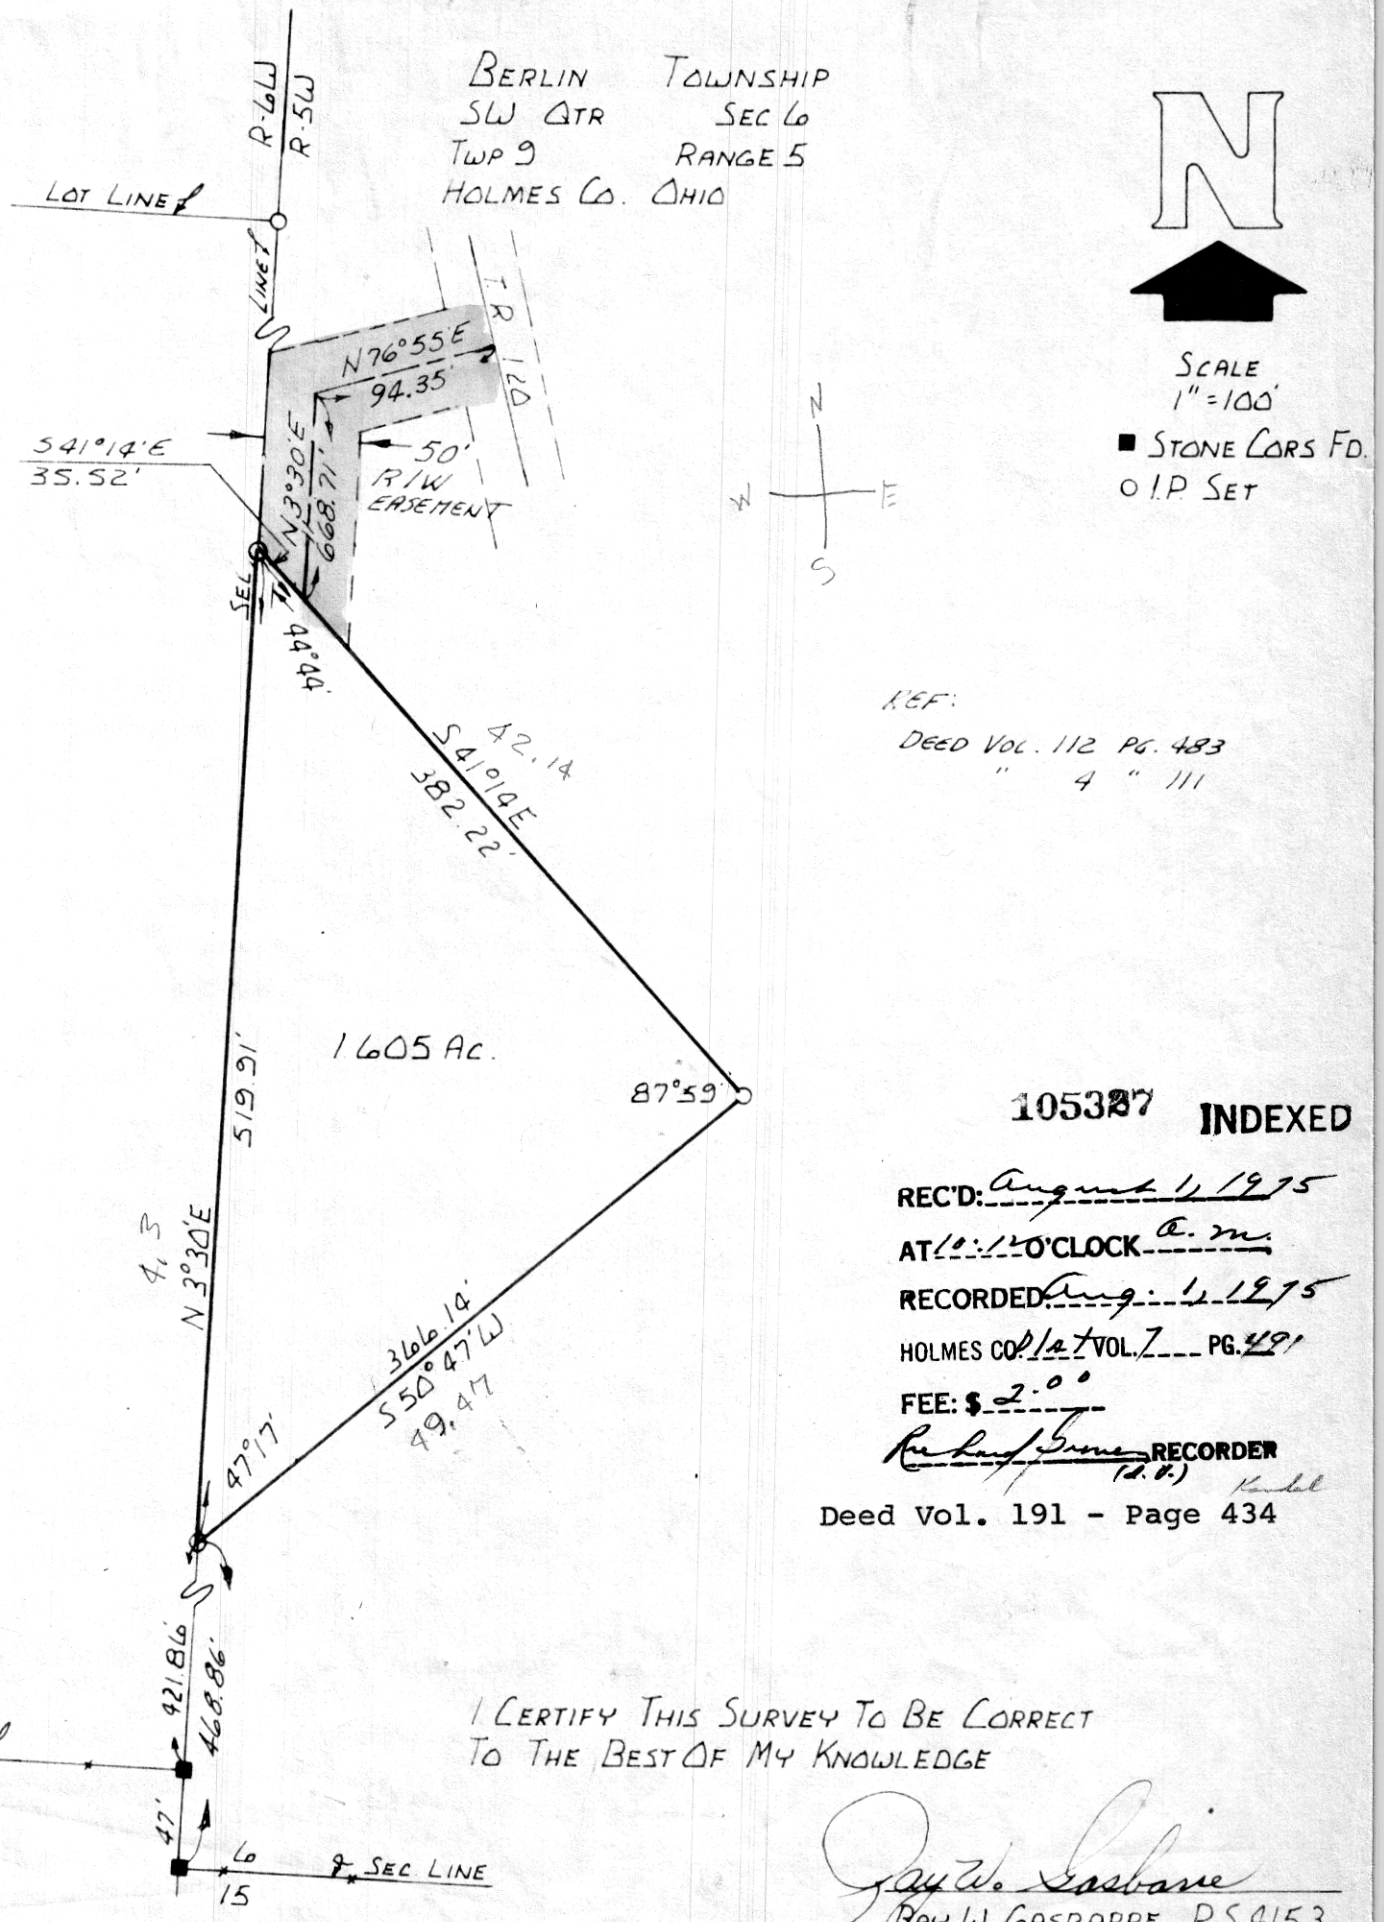

REF:
DEED VOL. 112 PG. 483
" 4 " 111

MAP OFFICE COPY

105387 INDEXED

REC'D: August 4, 1975
AT 10:12 O'CLOCK a. m.
RECORDED Aug. 4, 1975
HOLMES CO. PLAT VOL. 1 PG. 49
FEE: $ 2.00
Richard Grove RECORDER (D.D.)
Kimball

Deed Vol. 191 - Page 434

I CERTIFY THIS SURVEY TO BE CORRECT
TO THE BEST OF MY KNOWLEDGE

Ray W. Gasbarre

RAY W. GASBARRE P.S. 4153
R.W. GASBARRE & ASSOC. INC.
P.O. BOX 44
WOOSTER, OHIO 44691
S-603-74

MADE FOR ALBERT MILLER
P.O.S. MILLERSBURG, OHIO
COMPLETED 10-11-74
REV 7-16-75 FOR 50' R/W PLUG