APPROVED BY
TAX MAP OFFICE
Date 6-25-76 GM
LAST SPLIT

INDEXED

107350

REC'D: June 25, 1976
AT 10:46 O'CLOCK A.M.
RECORDED: June 25, 1976
HOLMES CO. Plat VOL. 2 PG. 640
FEE: $2.00
Richard Hansen RECORDER
Deed: Vol. 194 Pg. 533

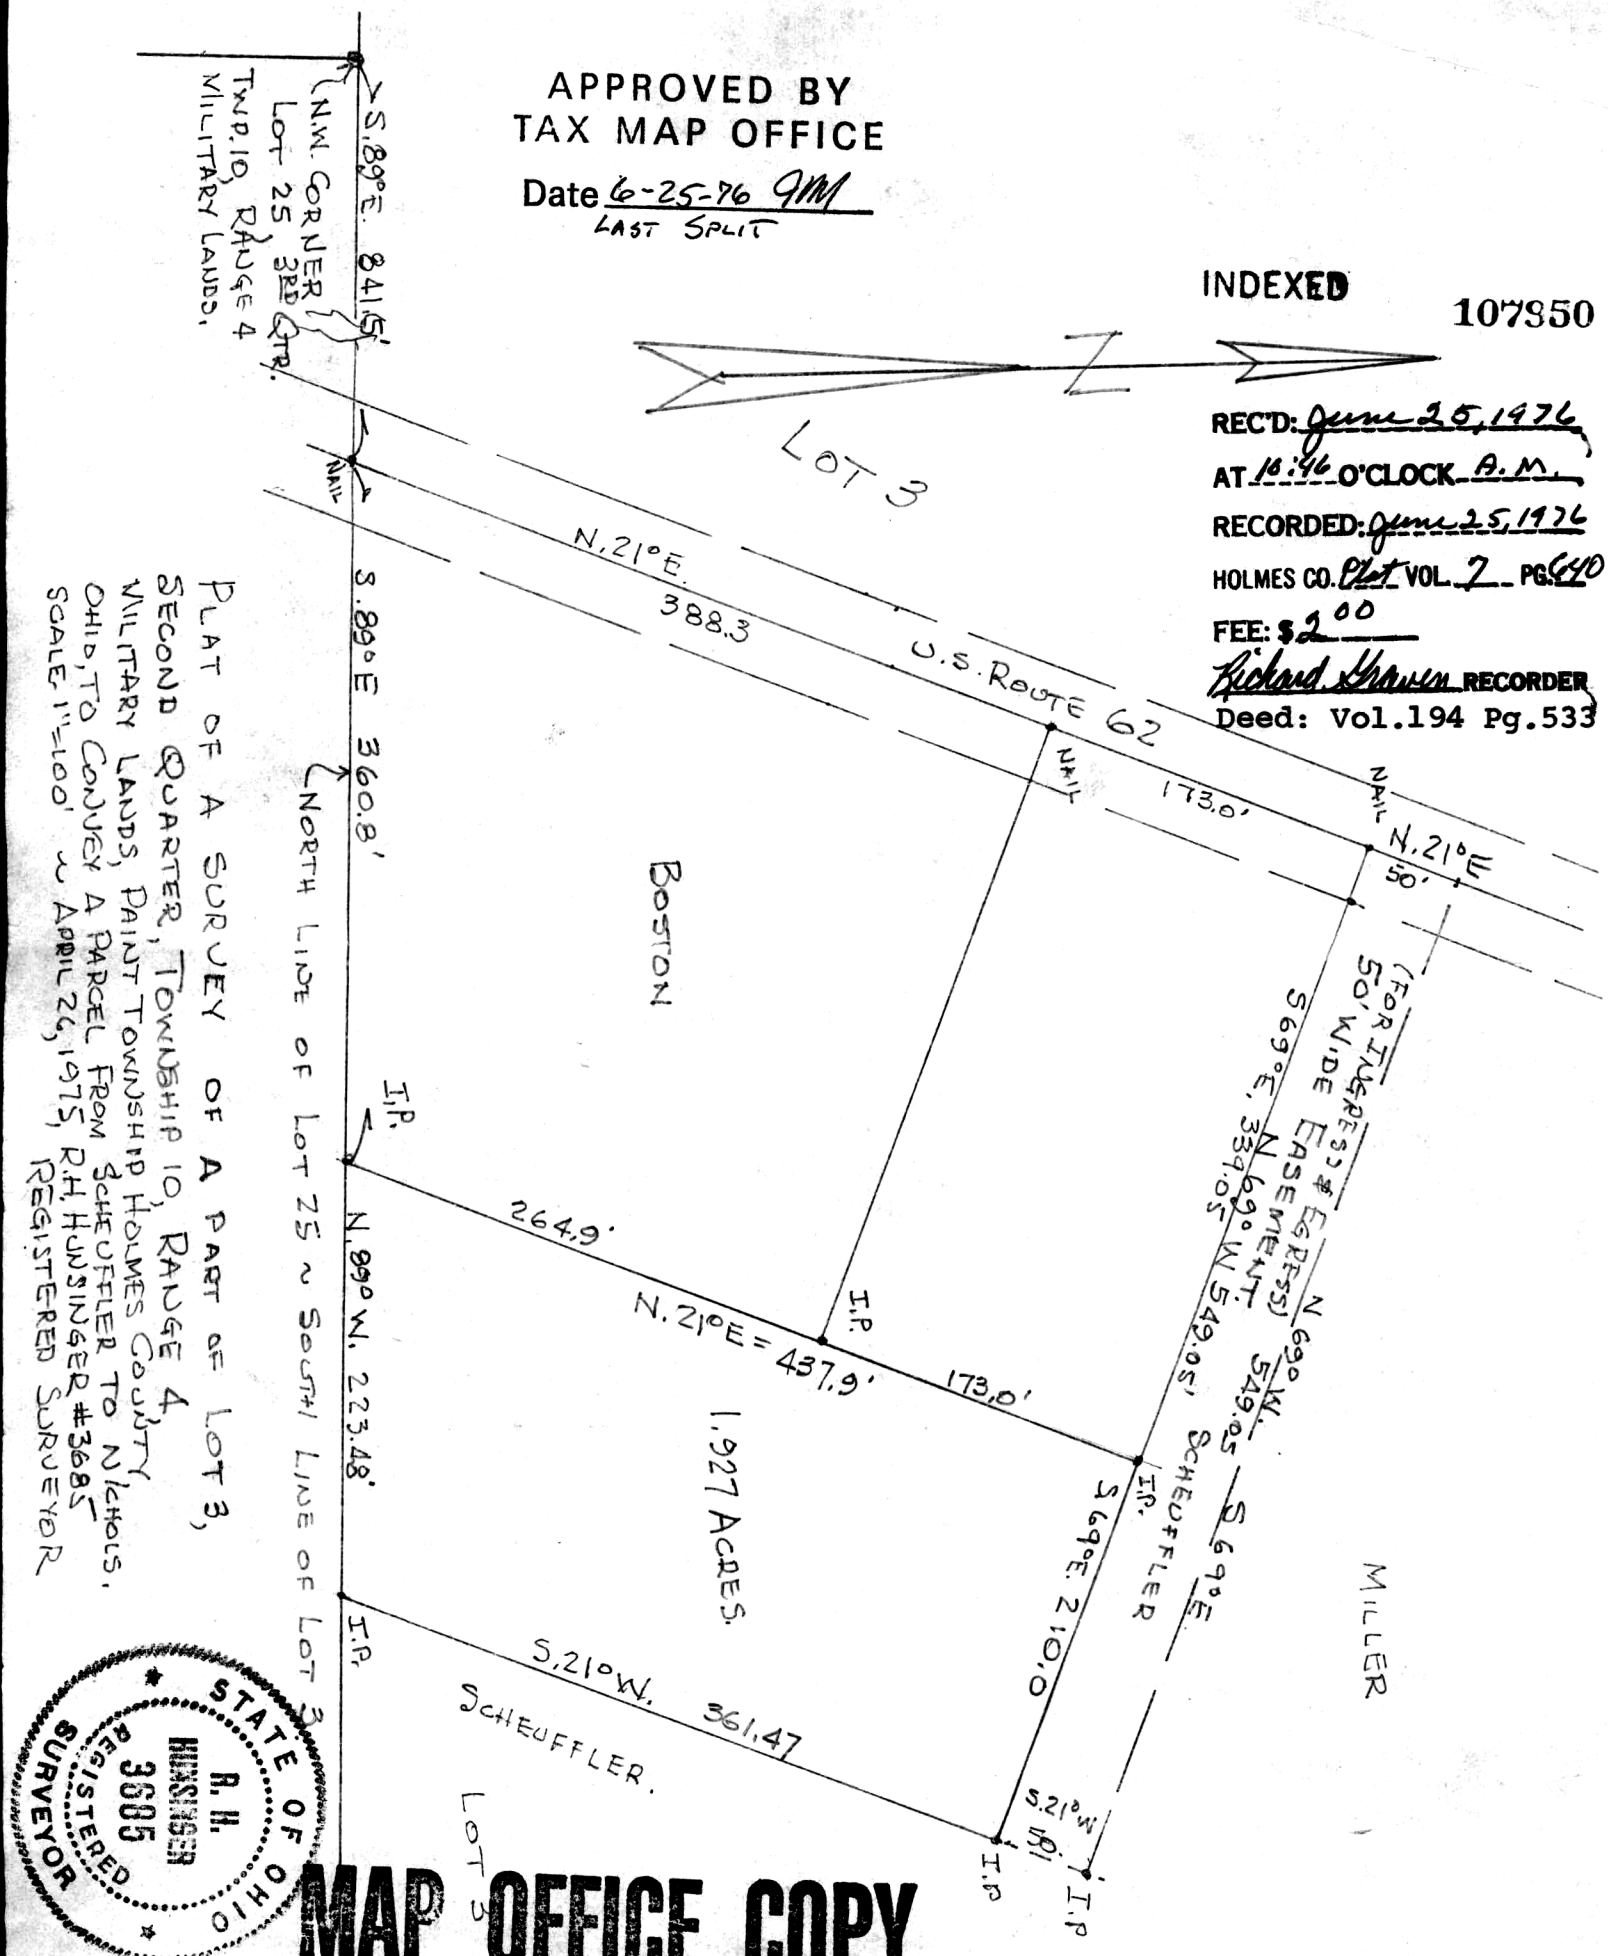

PLAT OF A SURVEY OF A PART OF LOT 3, SECOND QUARTER, TOWNSHIP 10, RANGE 4 MILITARY LANDS, PAINT TOWNSHIP HOLMES COUNTY, OHIO, TO CONVEY A PARCEL FROM SCHEUFFLER TO NICHOLS.
SCALE 1"=100' ~ APRIL 26, 1975, R.H. HUNSINGER #3685 REGISTERED SURVEYOR

STATE OF OHIO
R. H. HUNSINGER
3685
REGISTERED
SURVEYOR

MAP OFFICE COPY