3240 Shelly Blvd.
Wooster, Ohio 44691

Land Surveying
Telephone 345-7785

WM. TERRY BURKEY SURVEYING

INDEXED

108367

REC'D: August 3, 1976
AT 3:41 O'CLOCK P.M.
RECORDED: Aug. 4, 1976
HOLMES CO. PLAT VOL. 7 PG. 680
FEE: $ 2.00
Richard Grave RECORDER (D.U.)

NELSON D. MILLER SURVEY
LOT 22-FIRST QUARTER TOWNSHIP
TOWNSHIP 9 RANGE 6
BERLIN TOWNSHIP
HOLMES COUNTY, OHIO
COMPLETED MAY 8, 1976

Deed: Vol. 195 Pg.192

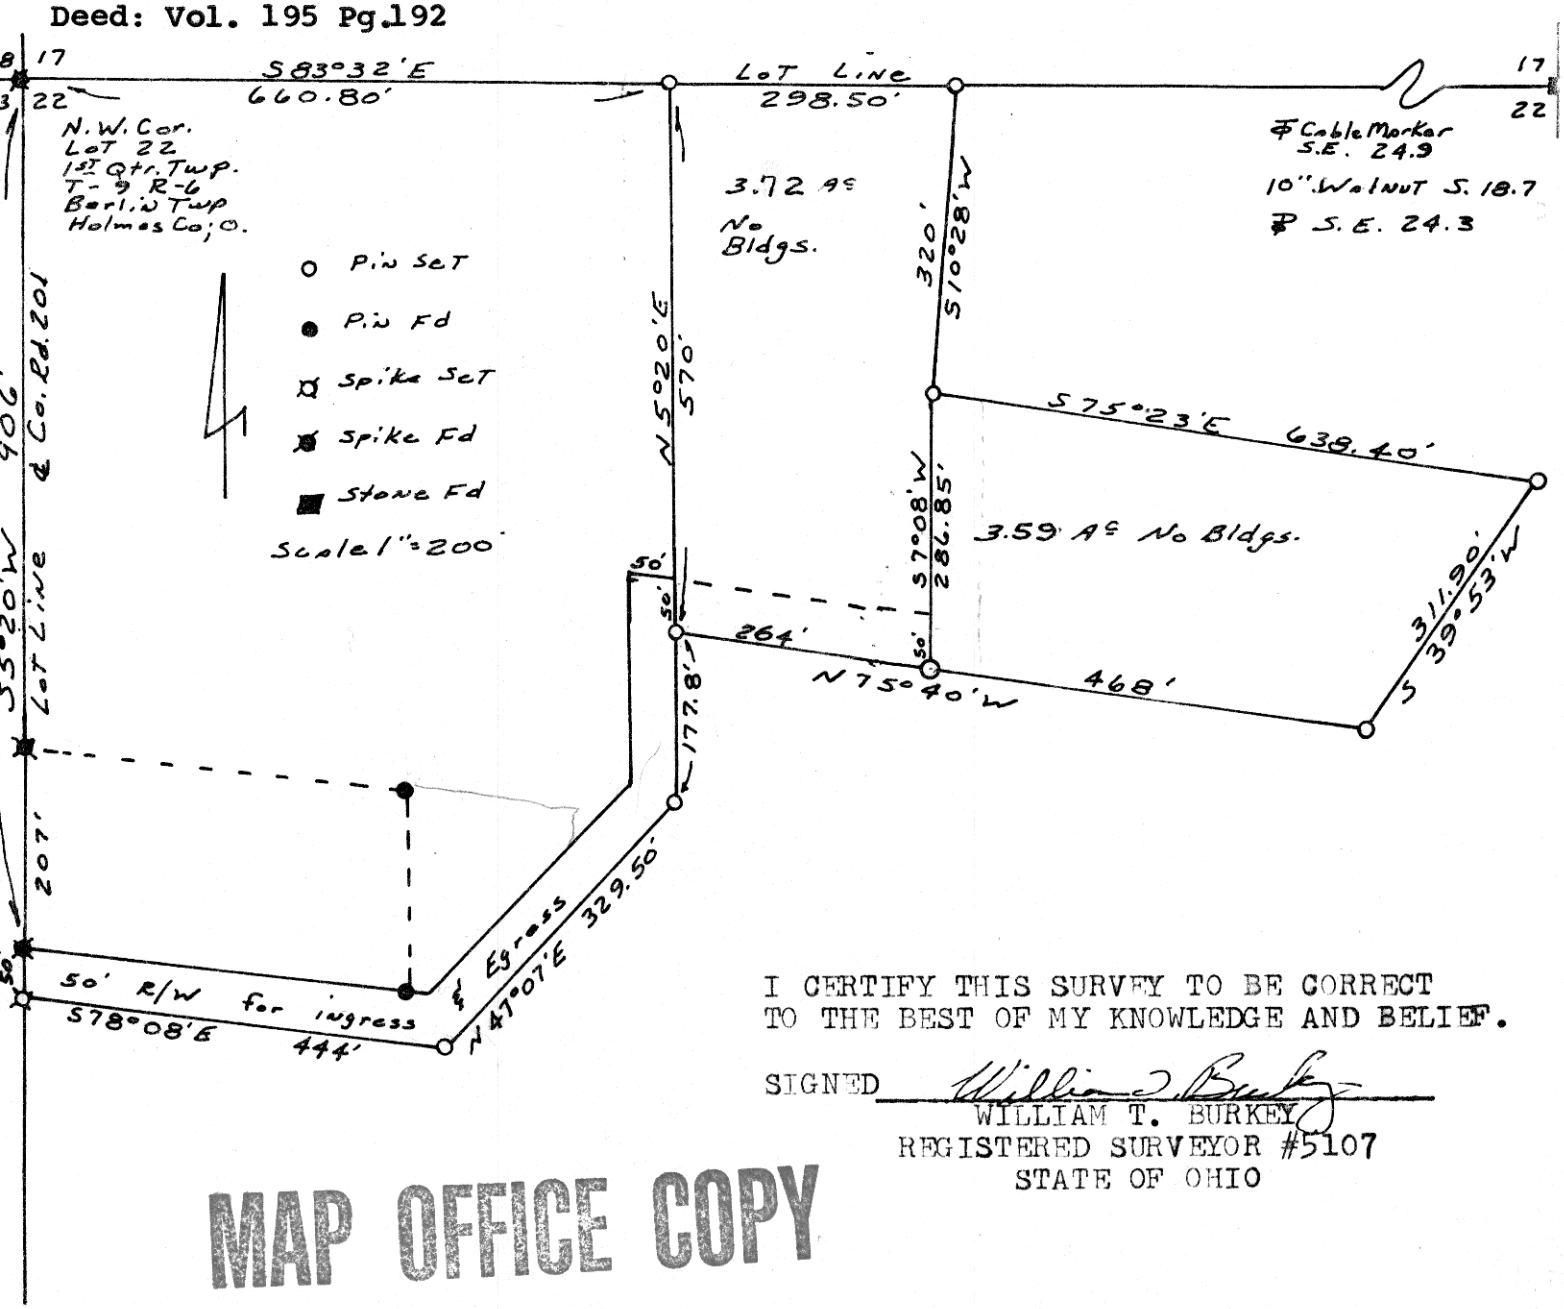

I CERTIFY THIS SURVEY TO BE CORRECT
TO THE BEST OF MY KNOWLEDGE AND BELIEF.

SIGNED William T. Burkey
WILLIAM T. BURKEY
REGISTERED SURVEYOR #5107
STATE OF OHIO

MAP OFFICE COPY