3240 Shelly Blvd.
Wooster, Ohio 44691

Land Surveying
Telephone 345-7785

# WM. TERRY BURKEY SURVEYING

WILLIAM J. CHUPP SURVEY
SOUTH WEST QTR. SEC. 9
TOWNSHIP 13 RANGE 13
PRAIRIE TOWNSHIP
HOLMES COUNTY, OHIO
COMPLETED AUG. 27, 1977

112455

REC'D October 21, 1977
AT 4:18 O'CLOCK P.M.
RECORDED October 24, 1977
HOLMES CO Plat VOL. 8 PG. 83
FEE: $2.00
Richard Graven RECORDER
Deed Vol. 200
Pages 129-133-135

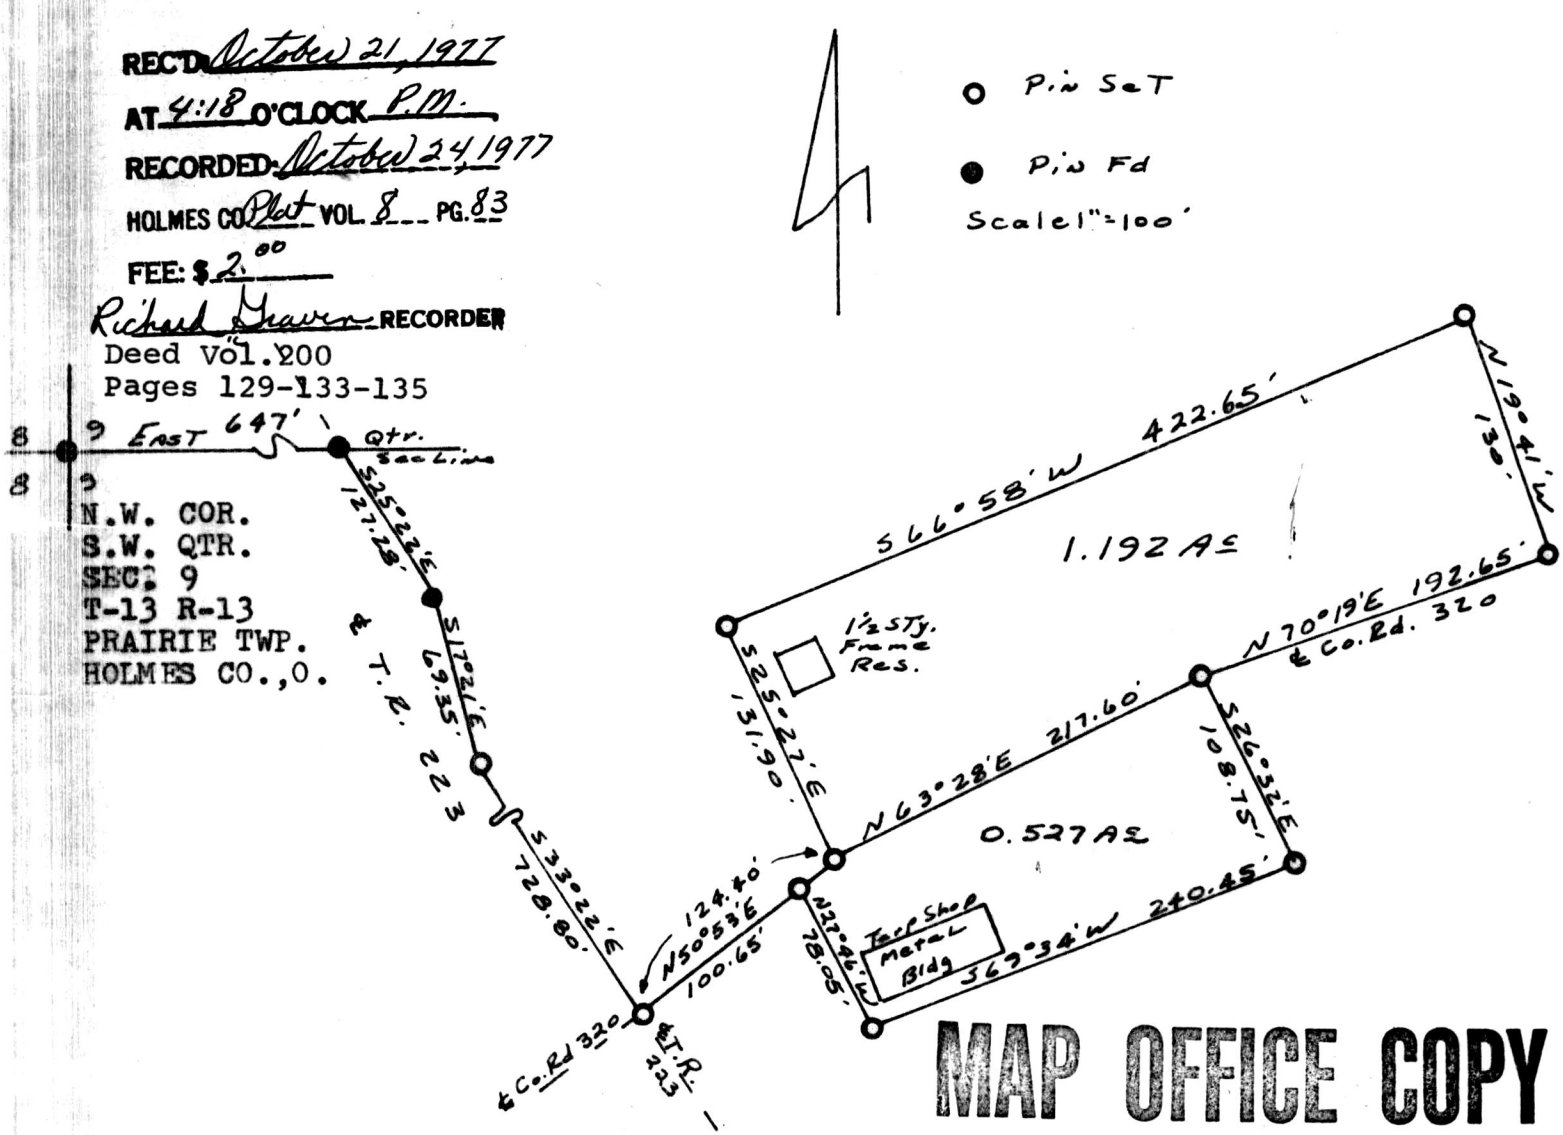


MAP OFFICE COPY

I CERTIFY THIS SURVEY TO BE CORRECT TO THE BEST OF MY KNOWLEDGE AND BELIEF.

SIGNED William T. Burkey
WILLIAM T. BURKEY
REGISTERED SURVEYOR #5107
STATE OF OHIO

APPROVED BY
TAX MAP OFFICE
Date 9-9-77