113479

RECD. March 6th 1978

AT 9:13 O'CLOCK A.M.

RECORDED March 6th 1978

HOLMES CO. Plat VOL. 8 PG. 161

FEE $ 2.00

Richard Graven RECORDER

Deed Vol. 201 Pg. 223

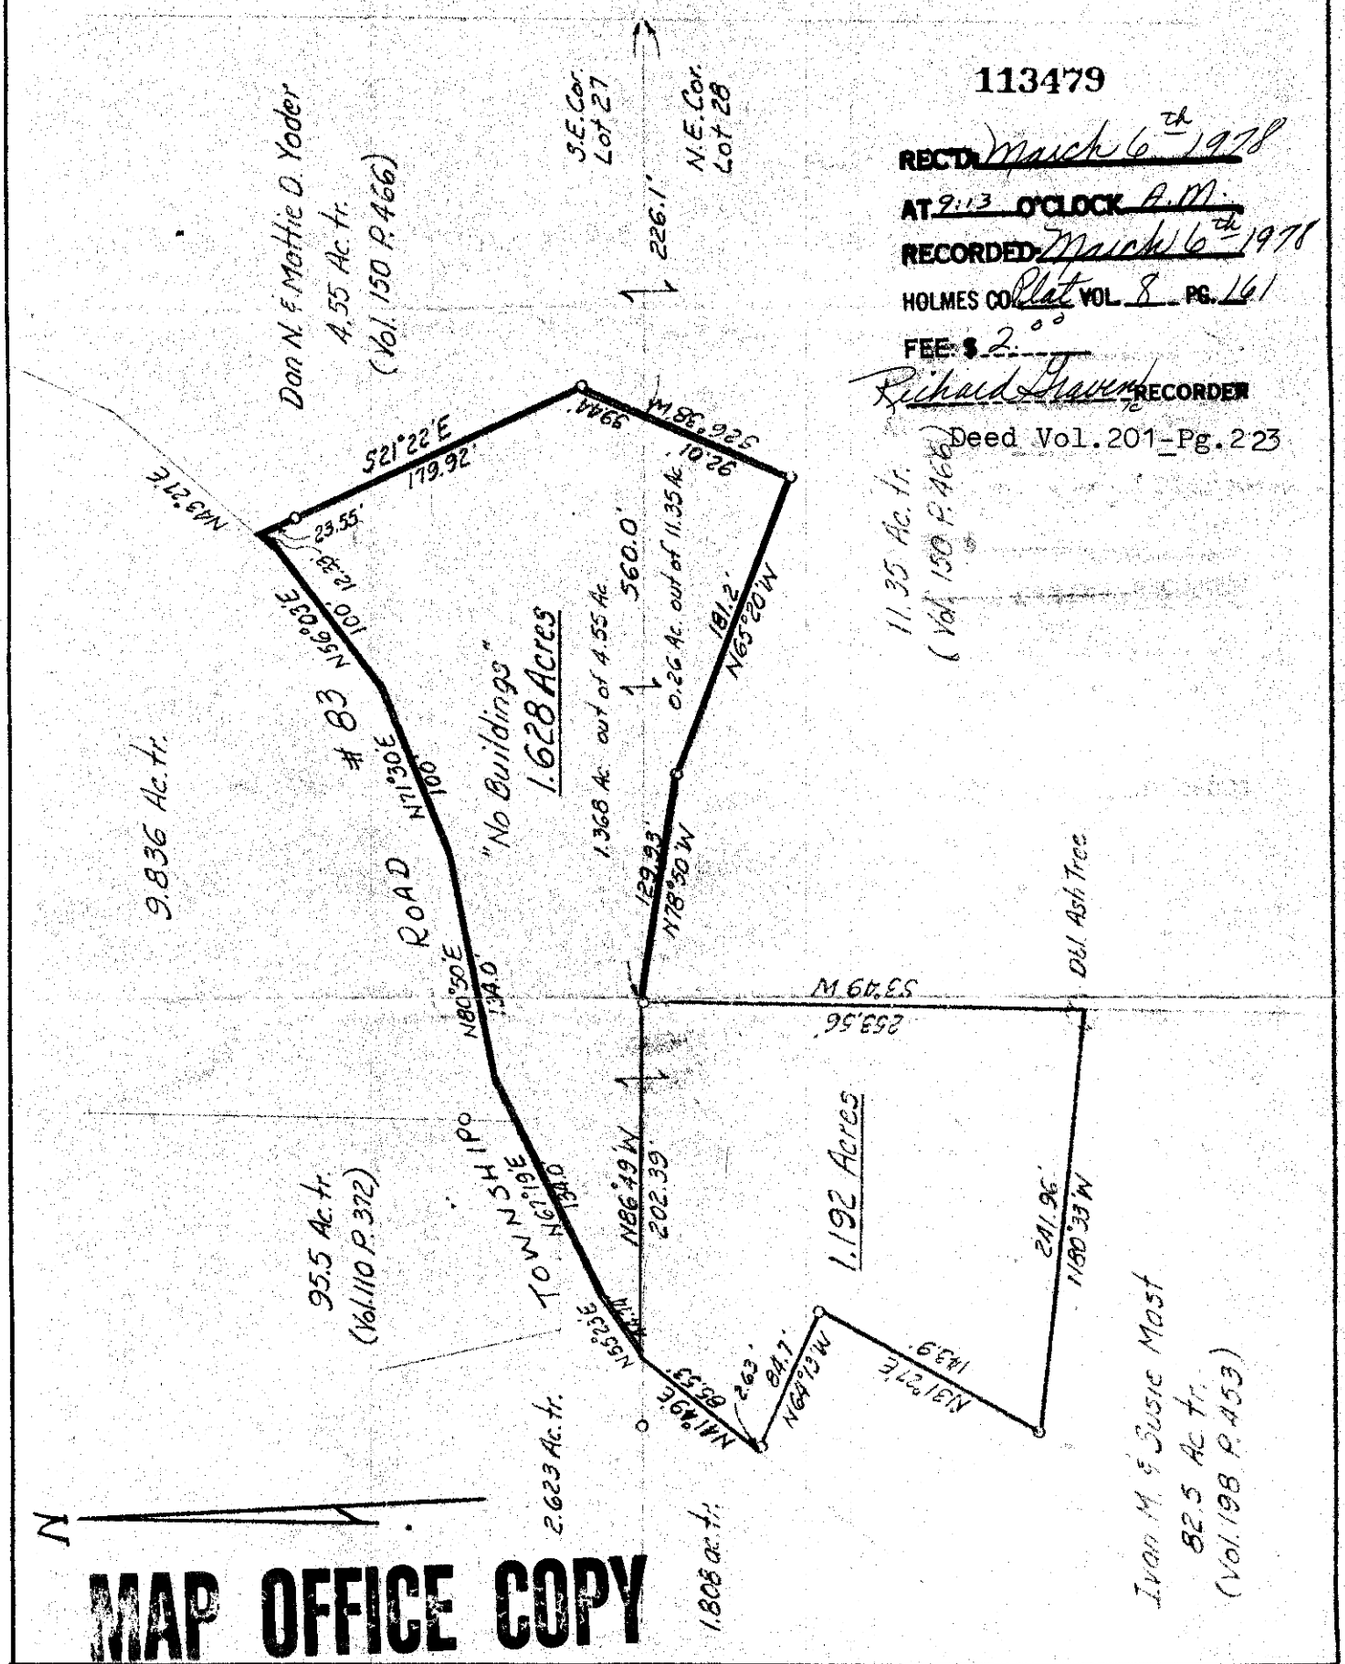

MAP OFFICE COPY

MISKIMEN ENGINEERING & SURVEYING

CONSULTING ENGINEER & PROFESSIONAL LAND SURVEYORS

640 WEST HIGH AVENUE

NEW PHILADELPHIA, OHIO 44663

Plat of Survey for

SAMUEL E. HERSHBERGER

CERTIFICATE OF SURVEYOR

I, the undersigned, hereby certify that this map is true and correct.

Charles R. Miskimen

Registered Surveyor No. 5321

STATE OF OHIO CHARLES R. MISKIMEN 5321 REGISTERED SURVEYOR

Located in Lots 27 and 28 in the Third Quarter of Township 9, Range 5, Berlin Township, Holmes County.

Scale: 1in.=100ft. Date 7/25/77

o - denotes Iron Pin