KILLBUCK TOWNSHIP
N.E. Qtr. Sec. 15
Twp. 8 Rng. 7
HOLMES COUNTY, OHIO

114132

REC'D: May 12th, 1978
AT 1:42 O'CLOCK P.m
RECORDED: May 15th 1978
HOLMES CO Plat VOL. 8 PG. 192
FEE: $2.50
Richard Crane RECORDER
Deed Vol. 201-Pg. 835

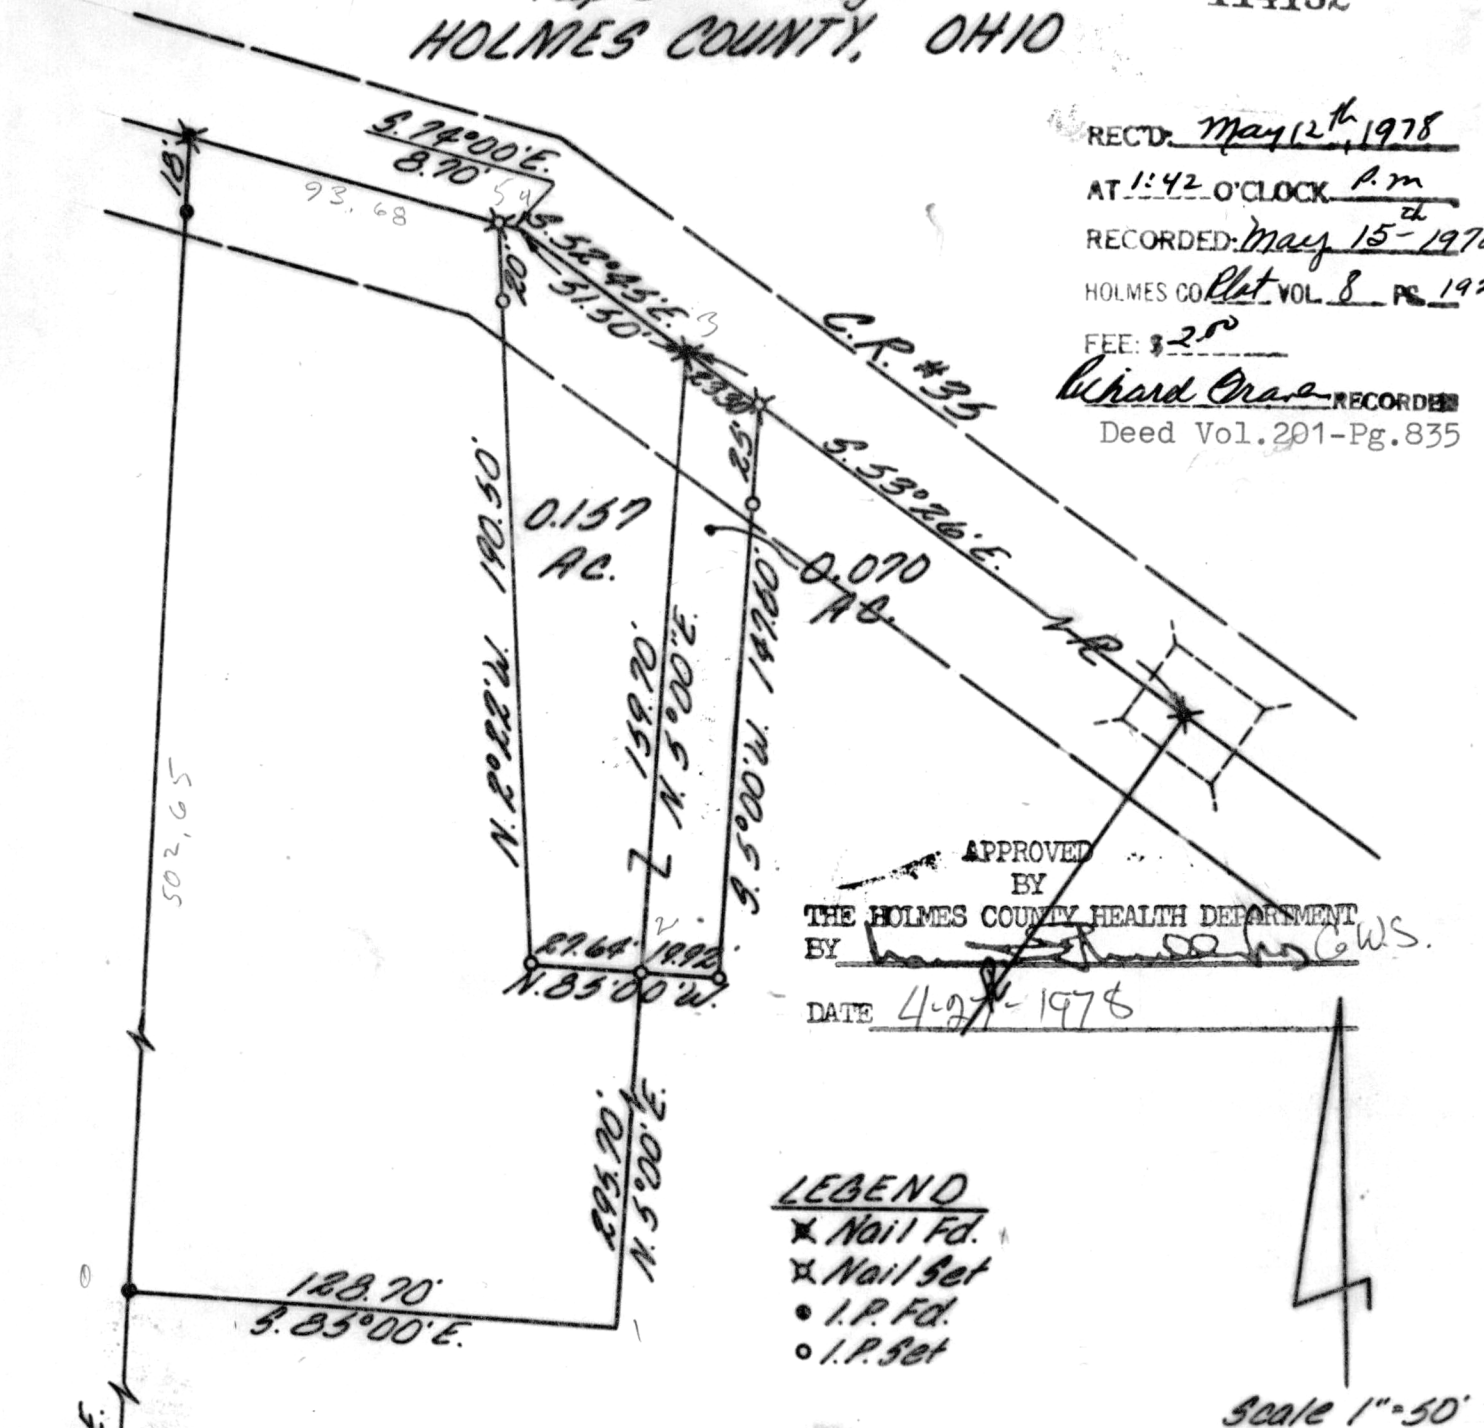

APPROVED BY
THE HOLMES COUNTY HEALTH DEPARTMENT
BY CWS.
DATE 4-27-1978

LEGEND
- ✖ Nail Fd.
- ✖ Nail Set
- • I.P. Fd.
- ○ I.P. Set

Scale 1" = 50'

LARRY R. & BETTY L. BURKEY
Vol. - 102 Pg. - 616

I Certify This Survey And Plat To Be Correct To The Best Of My Knowledge.
4-12 1978 Ronald G. Rudolph
Ronald G. Rudolph R.S. 6249
1175 Summerset Dr.
Wooster, Ohio 44691

MAP OFFICE COPY