THE COSHOCTON LAND SURVEYING SERVICE

233 S. FOURTH ST. COSHOCTON, OHIO 43812

BEING PART OF: LOT 31
SEC. N
QUAR. 4th
T10N, R5W U.S.M.L.
TOWNSHIP Paint
COUNTY Holmes

SURVEY FOR: Junior Swartzentruber
DATE: March 1978
SCALE: 1" = 100'

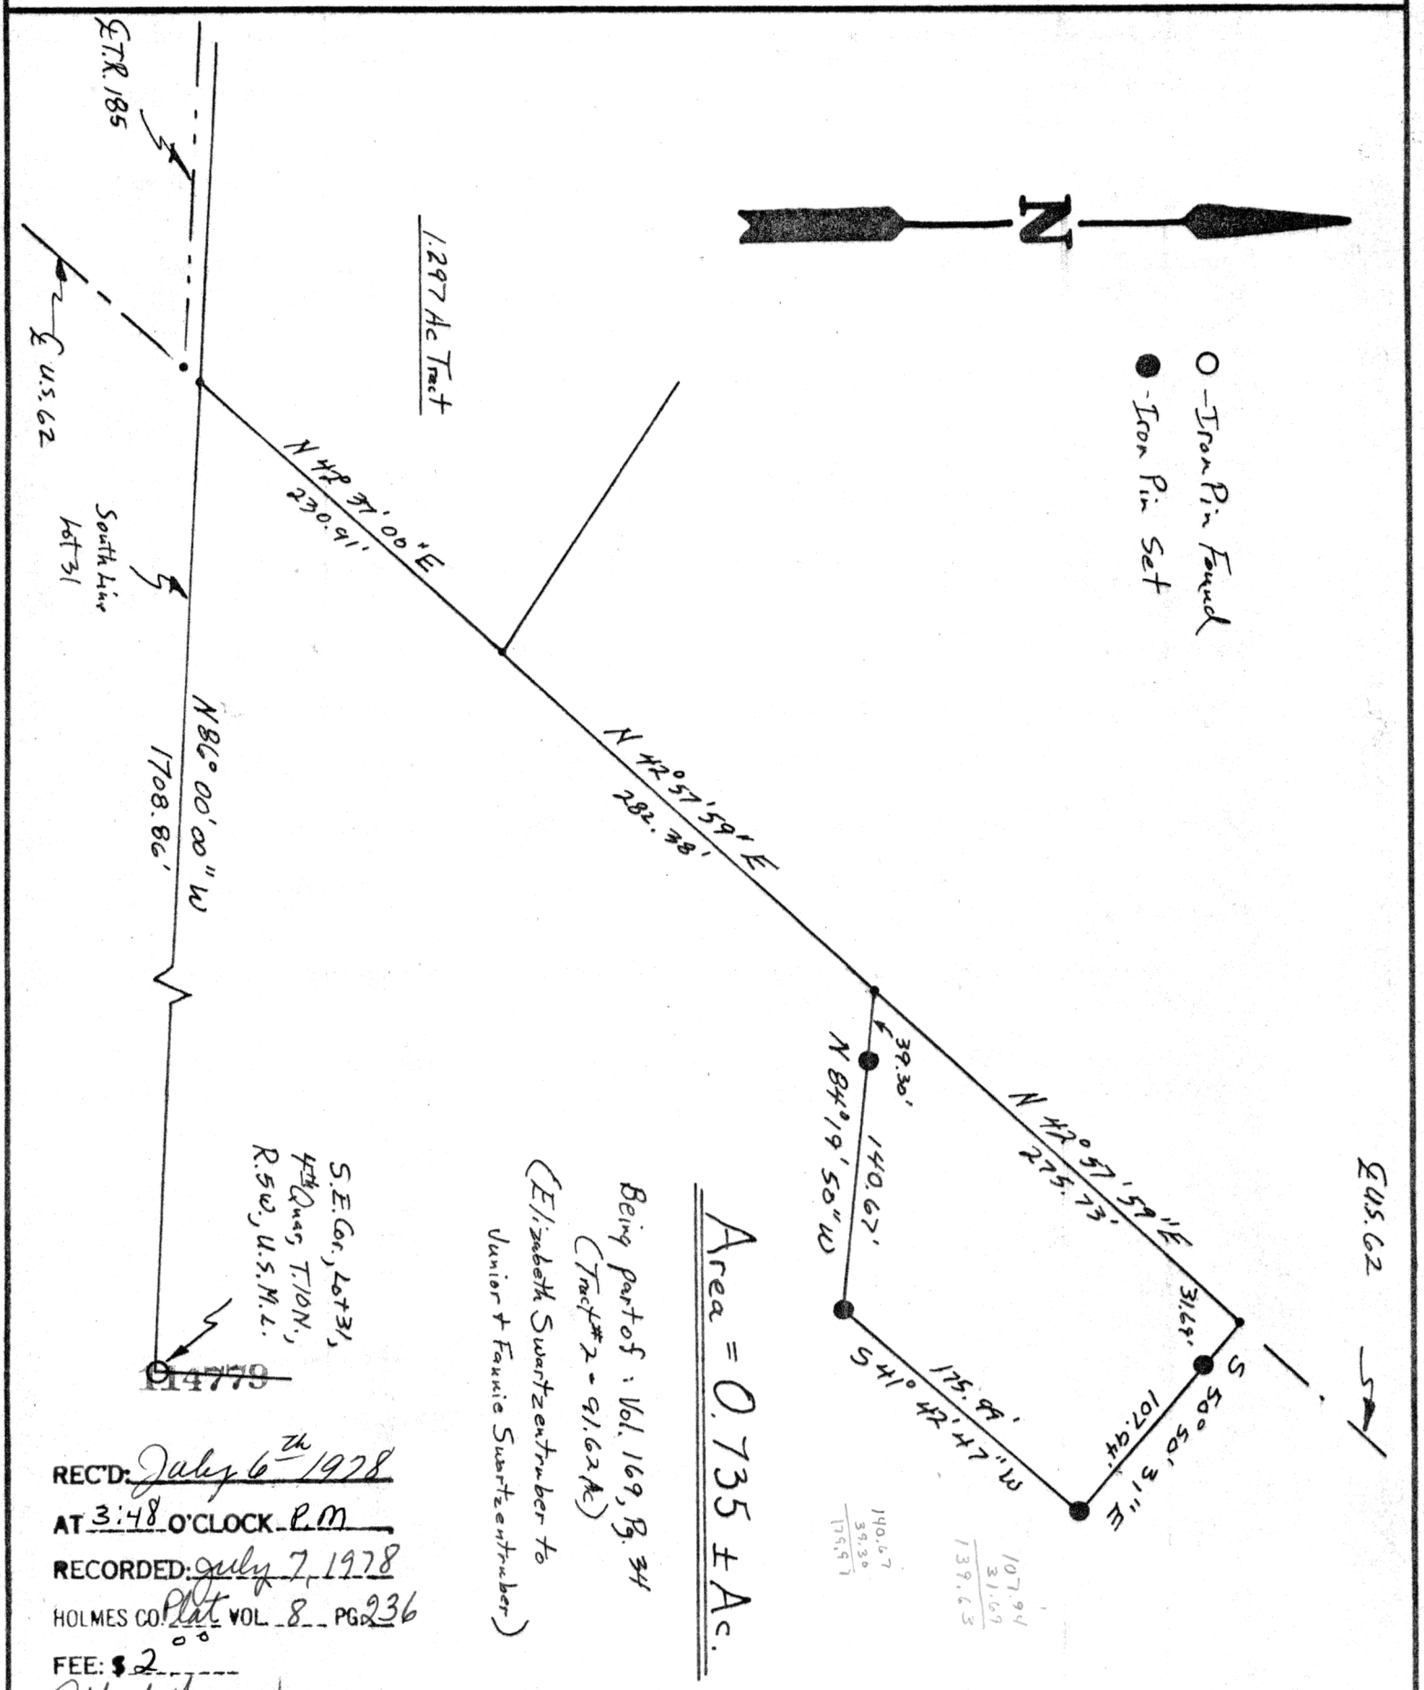

REC'D: July 6th 1978
AT 3:48 O'CLOCK P.M.
RECORDED: July 7, 1978
HOLMES CO. Plat VOL. 8 PG. 236
FEE: $2
Richard Grauer RECORDER

Deed Vol. 202-Pg.512 & 514

J Schuler

STATE OF OHIO
JAMES V. GUTE
5935
REGISTERED
SURVEYOR

I hereby certify the above plat to be correct to the best of my knowledge and belief.

THE COSHOCTON LAND SURVEYING SERVICE

REGISTERED SURVEYOR 5935