114833 REC'D: July 11th 1978

AT 11:16 O'CLOCK A.M

RECORDED: July 11th 1978

HOLMES CO. Plat VOL. 8 PG. 341

FEE: $2.00

Richard Feaver RECORDER

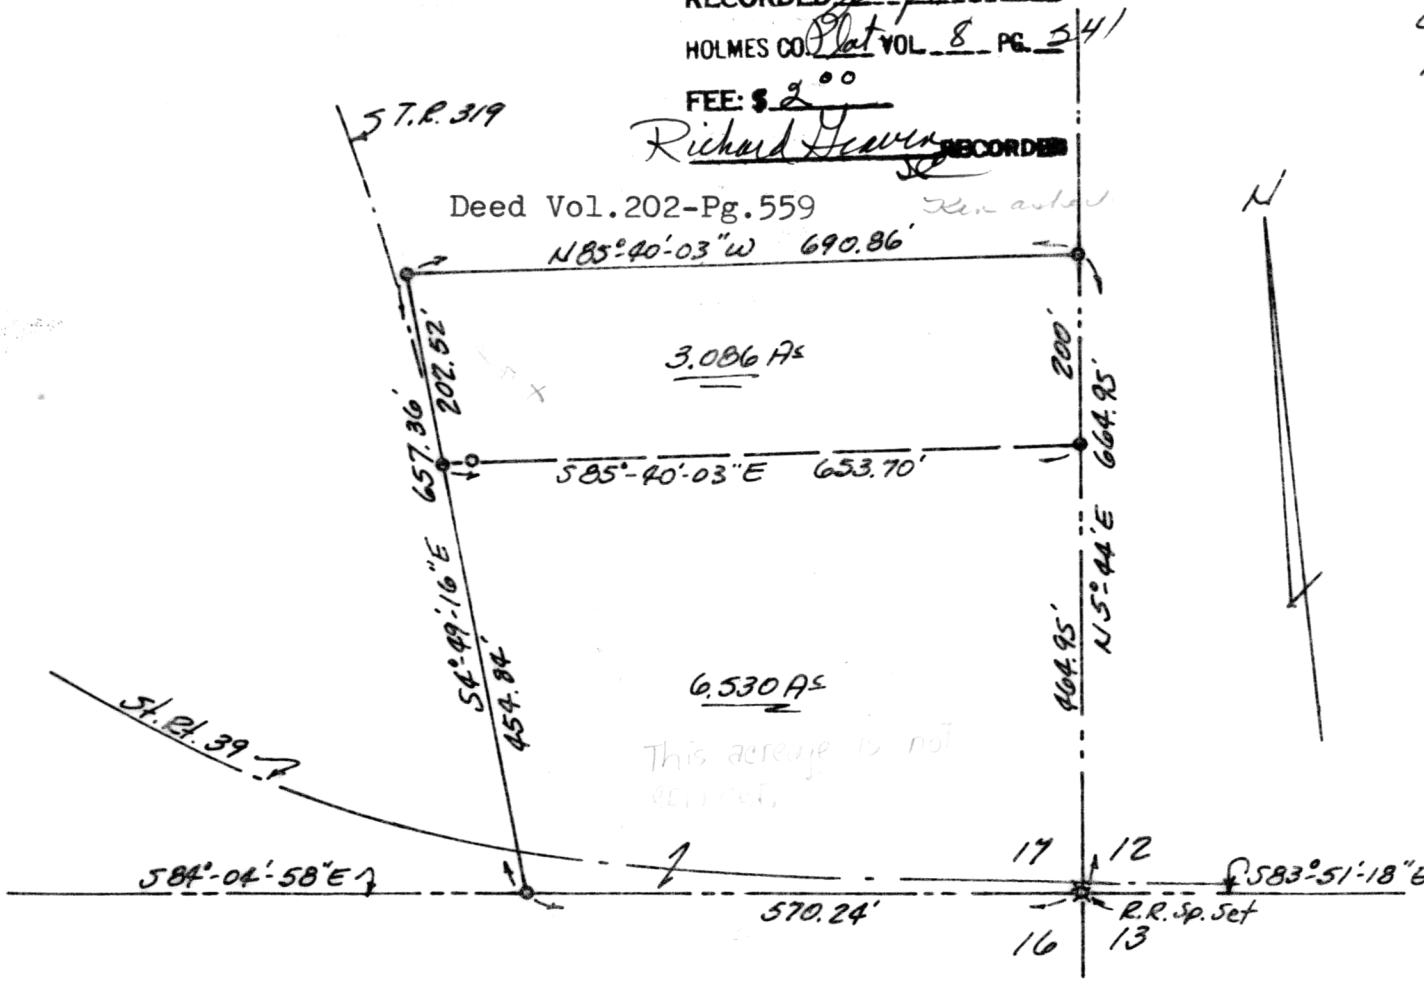

LOT 17 - FIRST QTR.
MONROE TWP.
T-9, R-8
HOLMES COUNTY

Survey for Hazel Asher
to Kenneth Asher

June 1978

Scale: 1" = 200'

o - I.P. Set

Deed Vol. 81 page 155
" " 176 " 611
Center Line Plat: Plat Bk. 4 page 52

I certify this survey to be correct to the best of my knowledge.

George C. Mullet
Reg. Sur. #5796

APPROVED
BY
THE HOLMES COUNTY HEALTH DEPARTMENT
BY C.W.S.
DATE 6-19-1978

MAP OFFICE COPY