3240 Shelly Blvd.
Wooster, Ohio 44691

Land Surveying
Telephone 345-7785

WM. TERRY BURKEY SURVEYING

APPROVED BY
TAX MAP OFFICE
Date Oct 10, 78 WM

MILLER TO STOCK SURVEY
N.W. QUARTER SECTION 7
TOWNSHIP 9 RANGE 6
HARDY TOWNSHIP
HOLMES COUNTY, OHIO
COMPLETED 9/20/1978

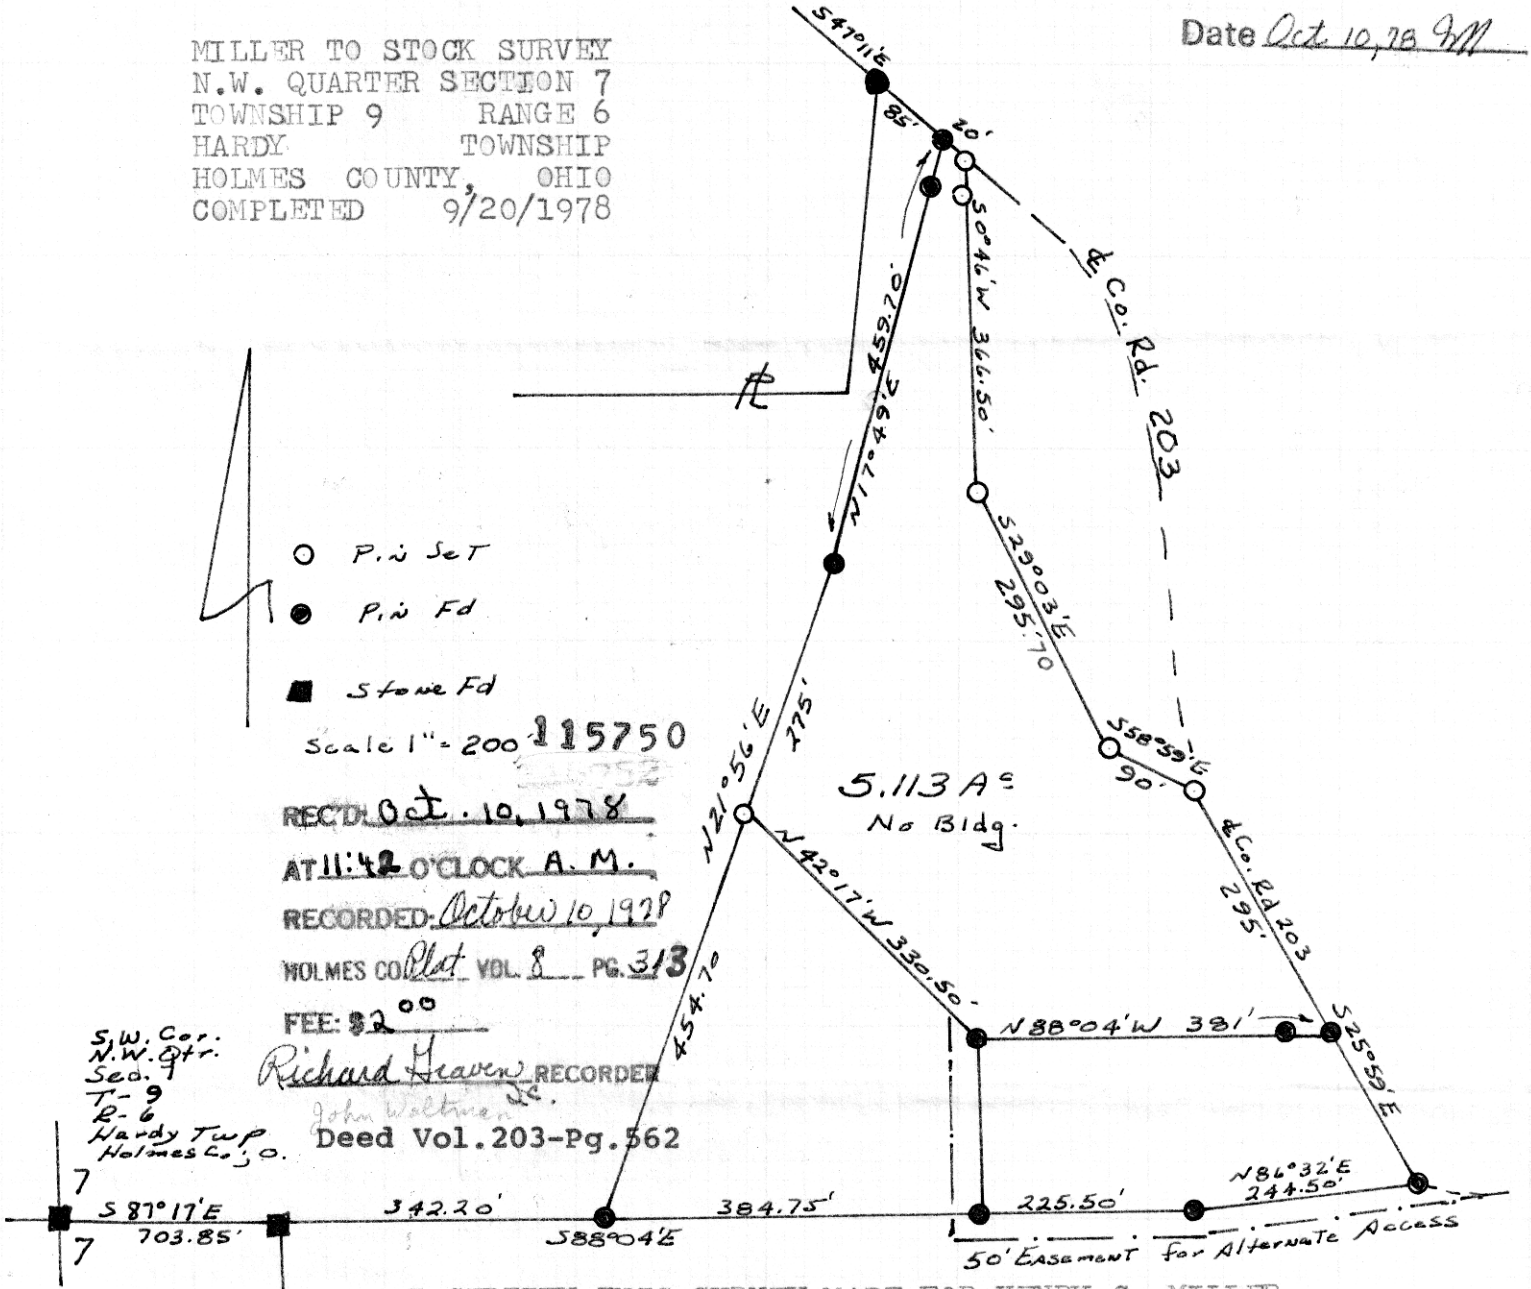

115750

REC'D: Oct. 10, 1978
AT 11:42 O'CLOCK A. M.
RECORDED: October 10, 1978
HOLMES CO. Plat VOL. 8 PG. 313
FEE: $2.00
Richard Heaven RECORDER
John Weltner, D.C.

S.W. Cor. N.W. Qtr. Sec. 7 T-9 R-6 Hardy Twp Holmes Co. O.

Deed Vol. 203-Pg. 562

I CERTIFY THIS SURVEY MADE FOR HENRY C. MILLER AND MARJORIE H. STOCK TO BE CORRECT TO THE BEST OF MY KNOWLEDGE AND BELIEF.

SIGNED William T. Burkey
WILLIAM T. BURKEY
REGISTERED SURVEYOR #5107
STATE OF OHIO

STATE OF OHIO
WILLIAM T. BURKEY
5107
REGISTERED SURVEYOR

APPROVED
BY
THE HOLMES COUNTY HEALTH DEPARTMENT
BY CWS.

DATE 10-5-78 Contact the Health Dept Before Building