THE COSHOCTON LAND SURVEYING SERVICE

233 S. FOURTH ST. COSHOCTON, OHIO 43812

BEING PART OF: LOT ~
SEC. 12
QUAR. 4th
T 8 N, R 6 W U. S. M. L.
TOWNSHIP Mechanic
COUNTY Holmes

SURVEY FOR: Eli C. Yoder
(Lands of Christ & C. Yoder)
DATE: August 1978
SCALE: 1" = 100'

116078

REC'D November 13, 1978
AT 9:05 O'CLOCK a.m.
RECORDED Nov. 13, 1978
HOLMES CO. Plat VOL. 8 PG. 334
FEE: $2.00
Richard Graves RECORDER

● - Iron Pin Set

P.O.A.

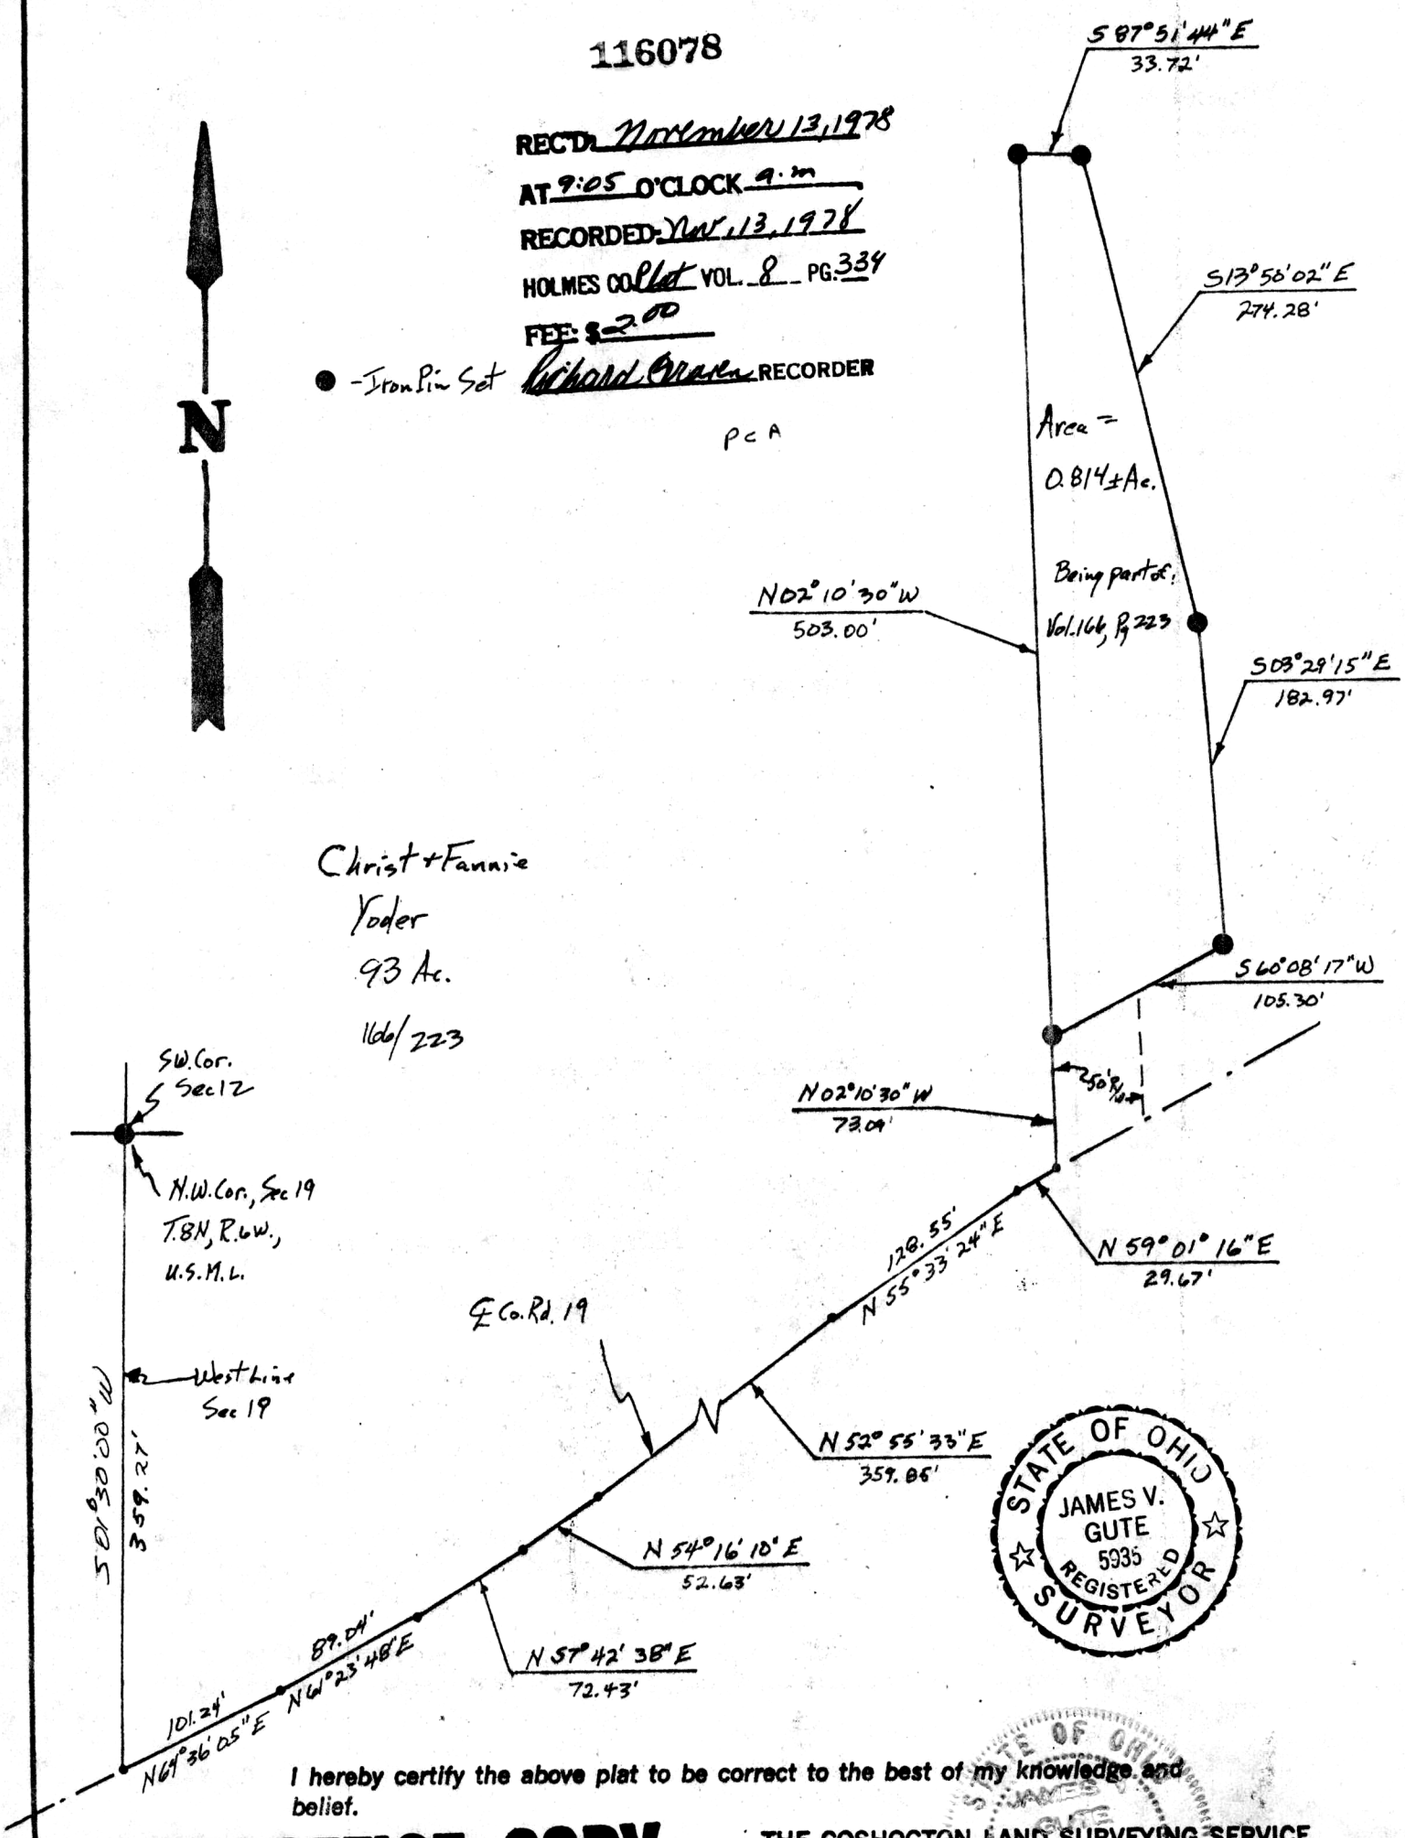

STATE OF OHIO
JAMES V. GUTE
5935
REGISTERED
SURVEYOR

I hereby certify the above plat to be correct to the best of my knowledge and belief.

THE COSHOCTON LAND SURVEYING SERVICE

REGISTERED SURVEYOR 5935

STATE OF OHIO JAMES V. GUTE 5935 REGISTERED SURVEYOR

MAP OFFICE COPY