S-71-79

WASHINGTON TOWNSHIP
N.E. QTR. SECTION 16
T. 19N R. 15 W
HOLMES COUNTY, OHIO

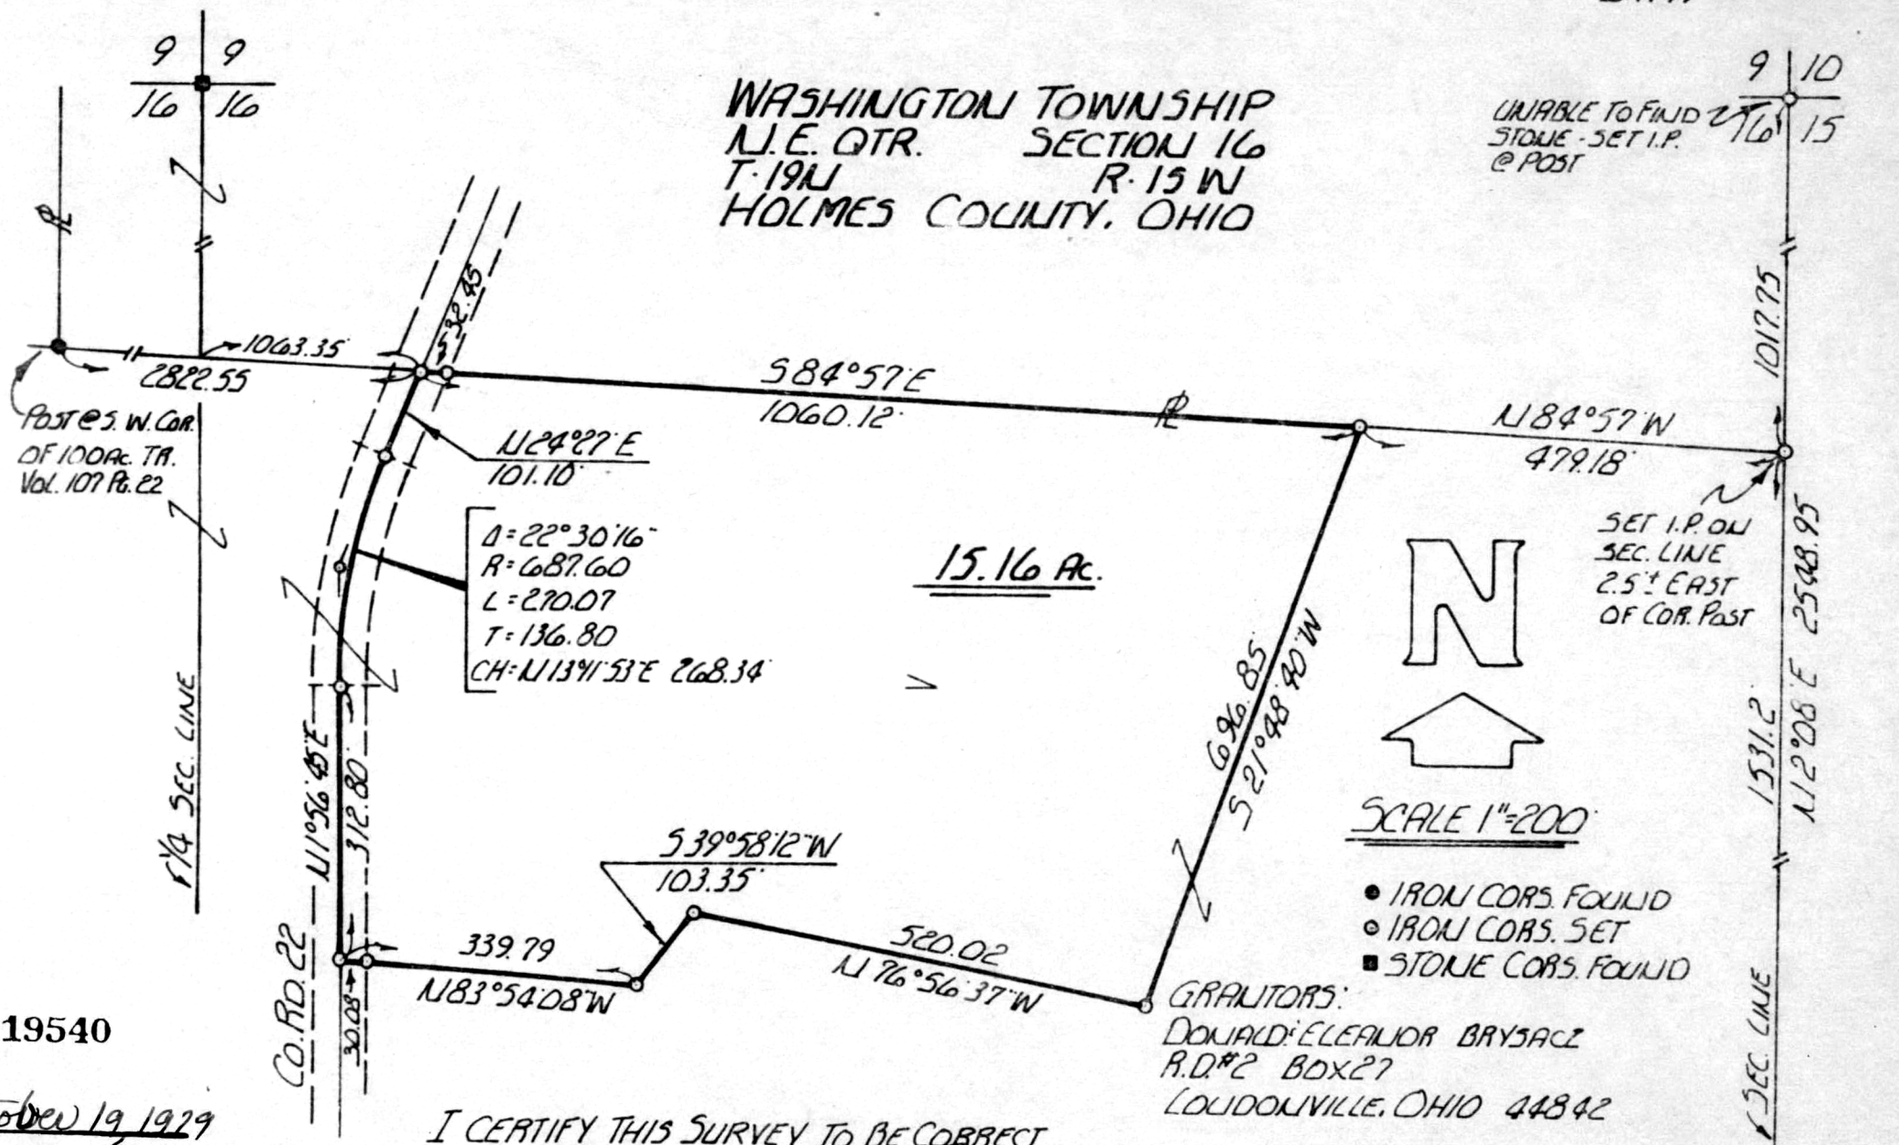

GRANTORS:
DONALD & ELEANOR BRYSACZ
R.D. #2 BOX 27
LOUDONVILLE, OHIO 44842

I CERTIFY THIS SURVEY TO BE CORRECT TO THE BEST OF MY KNOWLEDGE

William R. Gasbarre 8-27-79

WM. R. GASBARRE P.S. 6529
R.W. GASBARRE & ASSOC. INC.
P.O. BOX 44
WOOSTER, OHIO 44691

119540

REC'D: October 19 1979
AT 4:20 O'CLOCK PM.
RECORDED October 22, 1979
HOLMES CO. Plat VOL. 8 PG. 506
FEE: $ 2.00
Richard Grenen RECORDER
Deed Vol. 207-Pg. 585

McKinley

MAP OFFICE COPY