BY..... DATE..... SUBJECT..... SHEET NO ..... OF .....

CHKD. BY..... DATE..... JOB NO.....

SURVEY of LOTS 127 & 128 and PART of LOT 130

Hoyer 1ST Addition Plat Book 1, Page 140
VILLAGE of NASHVILLE
NE QTR. SEC. 24
T-19-N, R-15-W
Knox Township
HOLMES COUNTY, OHIO

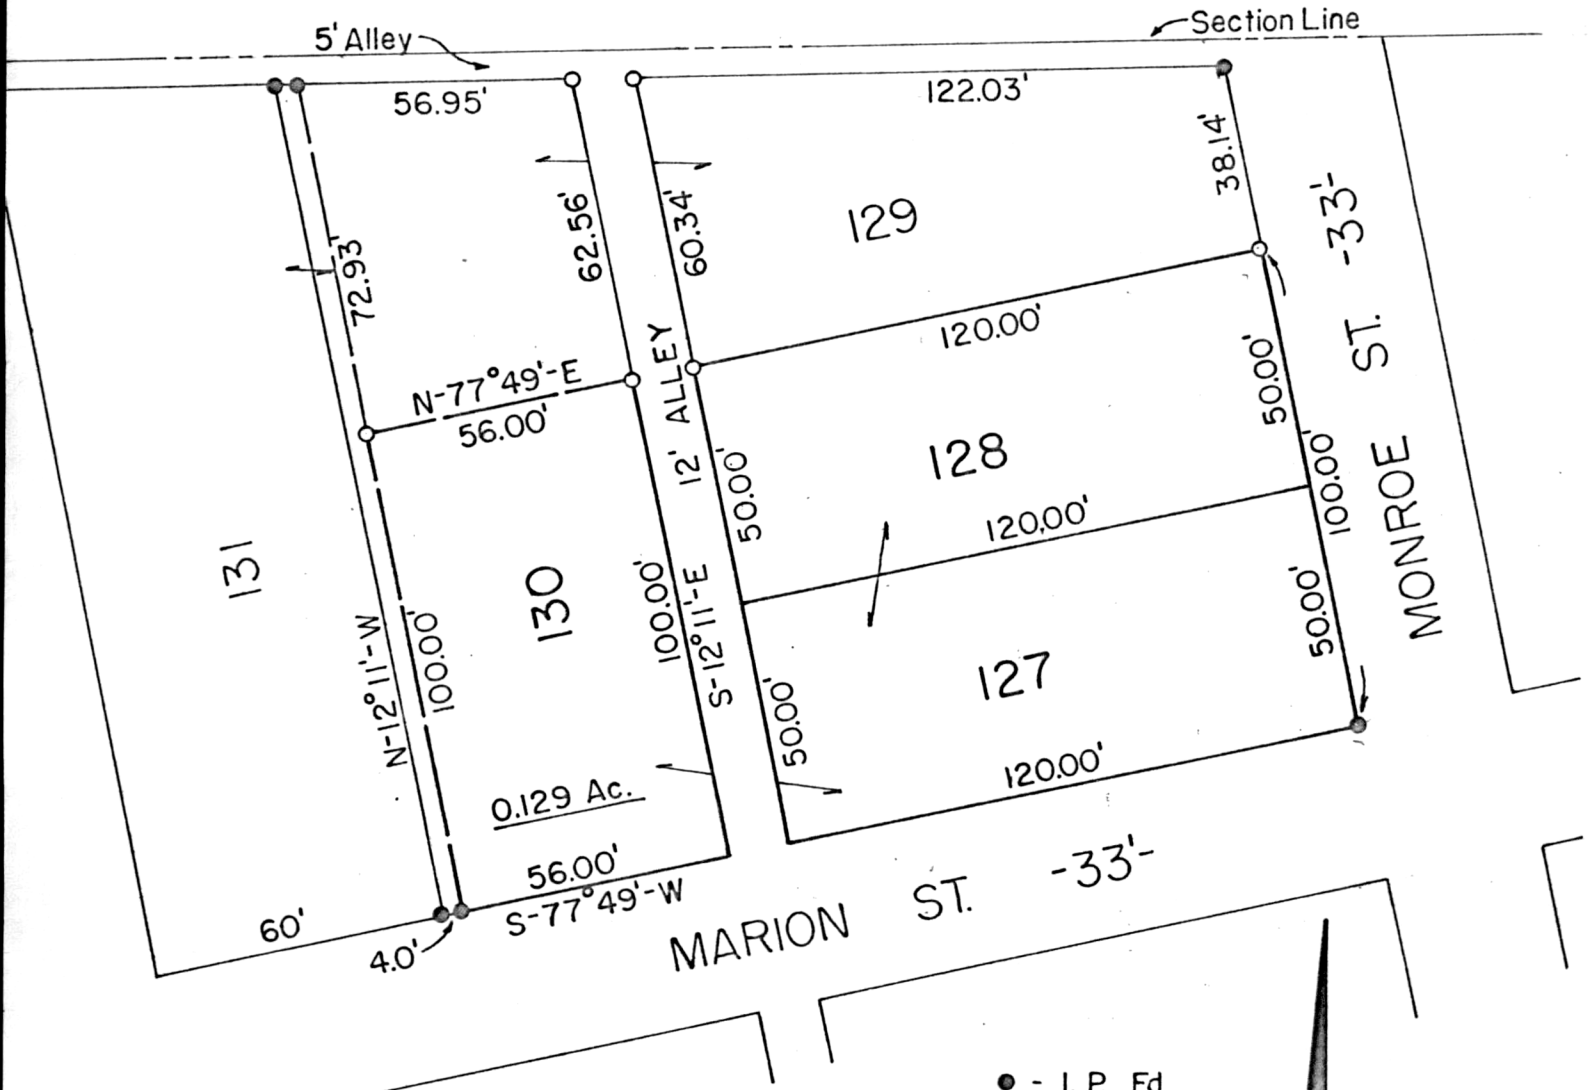

● - I. P. Fd.
○ - I. P. Set

Deed Vol. 208 Page 196

MAP OFFICE COPY

I Certify This Survey And Plat To Be Correct To The Best Of My Knowledge.

11-26-79 Ronald G. Rudolph

Ronald G. Rudolph - R.S. 6449
R.G. RUDOLPH SURVEYING, Inc.
Wooster and Millersburg, Ohio

120116

REC'D: December 14, 1979
AT 11:14 O'CLOCK A.M.
RECORDED December 14, 1979
HOLMES CO. Plat VOL. 8 PG. 533
FEE: $ 2.00
Richard Greuer RECORDER
mg

Scale: 1" = 40'