3240 Shelly Blvd.
Wooster, Ohio 44691

Land Surveying
Telephone 345-7785

WM. TERRY BURKEY SURVEYING

REUBEN J. KAUFMAN SURVEY
LOT 34 2nd QUARTER TWP.
TOWNSHIP 9 RANGE 7
HARDY TOWNSHIP
HOLMES COUNTY, OHIO
COMPLETED JANUARY 26,1980

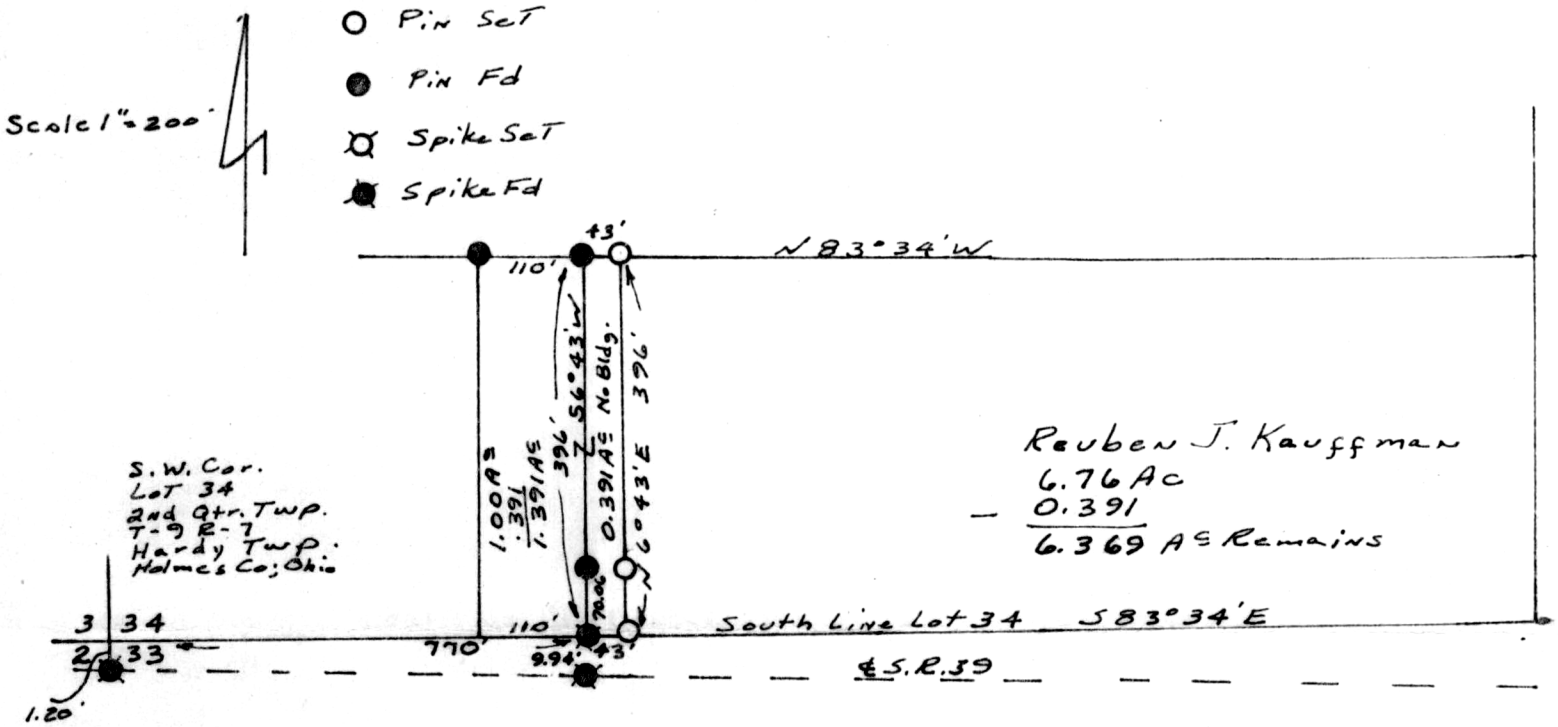

I CERTIFY THIS SURVEY TO BE CORRECT TO THE BEST OF MY KNOWLEDGE AND BELIEF.

SIGNED William T. Burkey
WILLIAM T. BURKEY
REGISTERED SURVEYOR #5107
STATE OF OHIO

WILLIAM T. BURKEY 5107

120664

REC'D February 6, 1980
AT 1:34 O'CLOCK P.M.
RECORDED February 7, 1980
HOLMES CO. Plat VOL. 8 PG. 568
FEE: $ 2.00
Richard Greuner RECORDER

MAP OFFICE COPY

Deed Vol.208 Page 568